PROJ. REFERENCE NO.	SHEET NO.
U-2579B	PMP-5

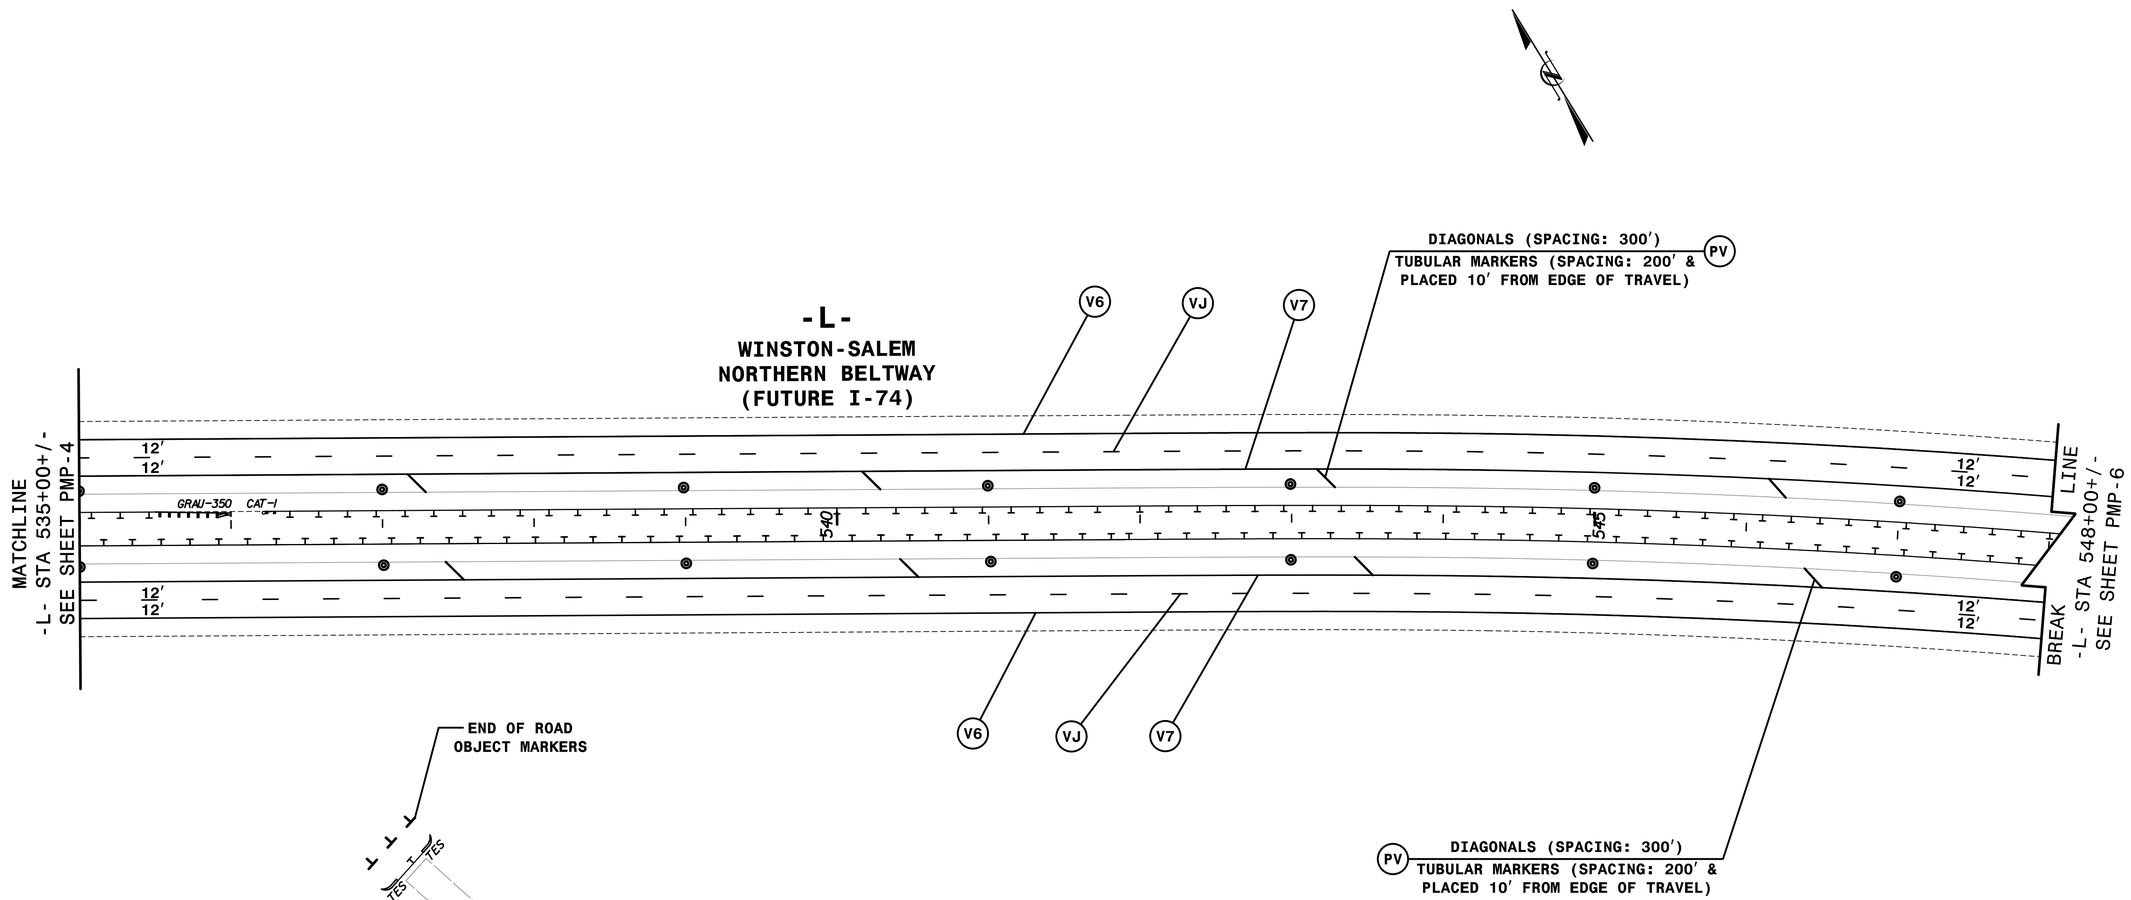

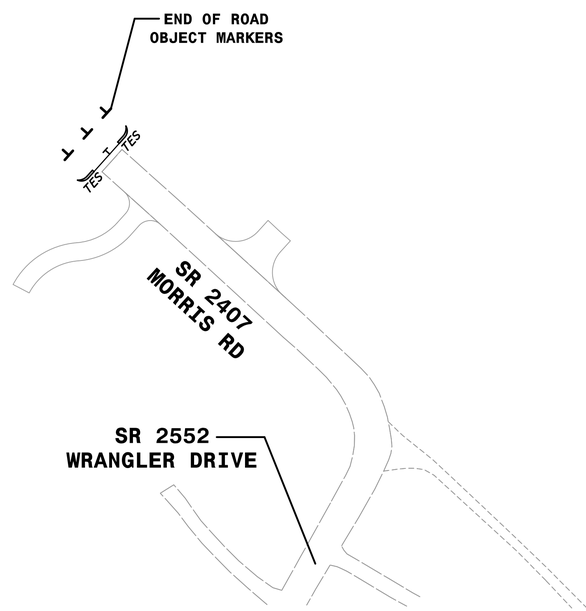

REVISIONS

8/17/99

QA/QC STAGE:

REVIEW:

CONCUR:

REVISE:

VERIFY:

5:39:36 PM
\\PMP\U-2579B_pmp_d5.dgn
$$$$USERNAME$$$$

HNTB NORTH CAROLINA, P.C.
343 E. Six Forks Road, Suite 200
Raleigh, North Carolina 27609
NC License No: C-1554

APPROVED: DocuSigned by: Rhonda B. Early DATE: 6/10/2014

SEAL

NORTH CAROLINA PROFESSIONAL SEAL 023521 ENGINEER RHONDA B. EARLY

STATE OF NORTH CAROLINA DEPARTMENT OF TRANSPORTATION

FINAL PAVEMENT MARKING PLANS