09/08/99

TIP PROJECT: U-2579B

T.I.P. NO.	SHEET NO.
U-2579B	UC-1

STATE OF NORTH CAROLINA
DIVISION OF HIGHWAYS

UTILITY CONSTRUCTION PLANS
FORSYTH COUNTY

LOCATION: WINSTON SALEM NORTHERN BELTWAY (EASTERN SECTION)
(FUTURE I-74) FROM US 158 TO I-40 BUS/US 421

TYPE OF WORK: UTILITIES

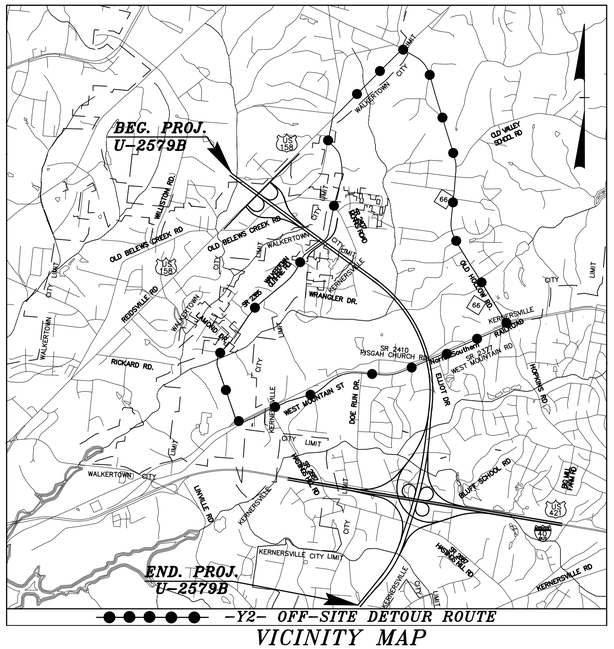

VICINITY MAP

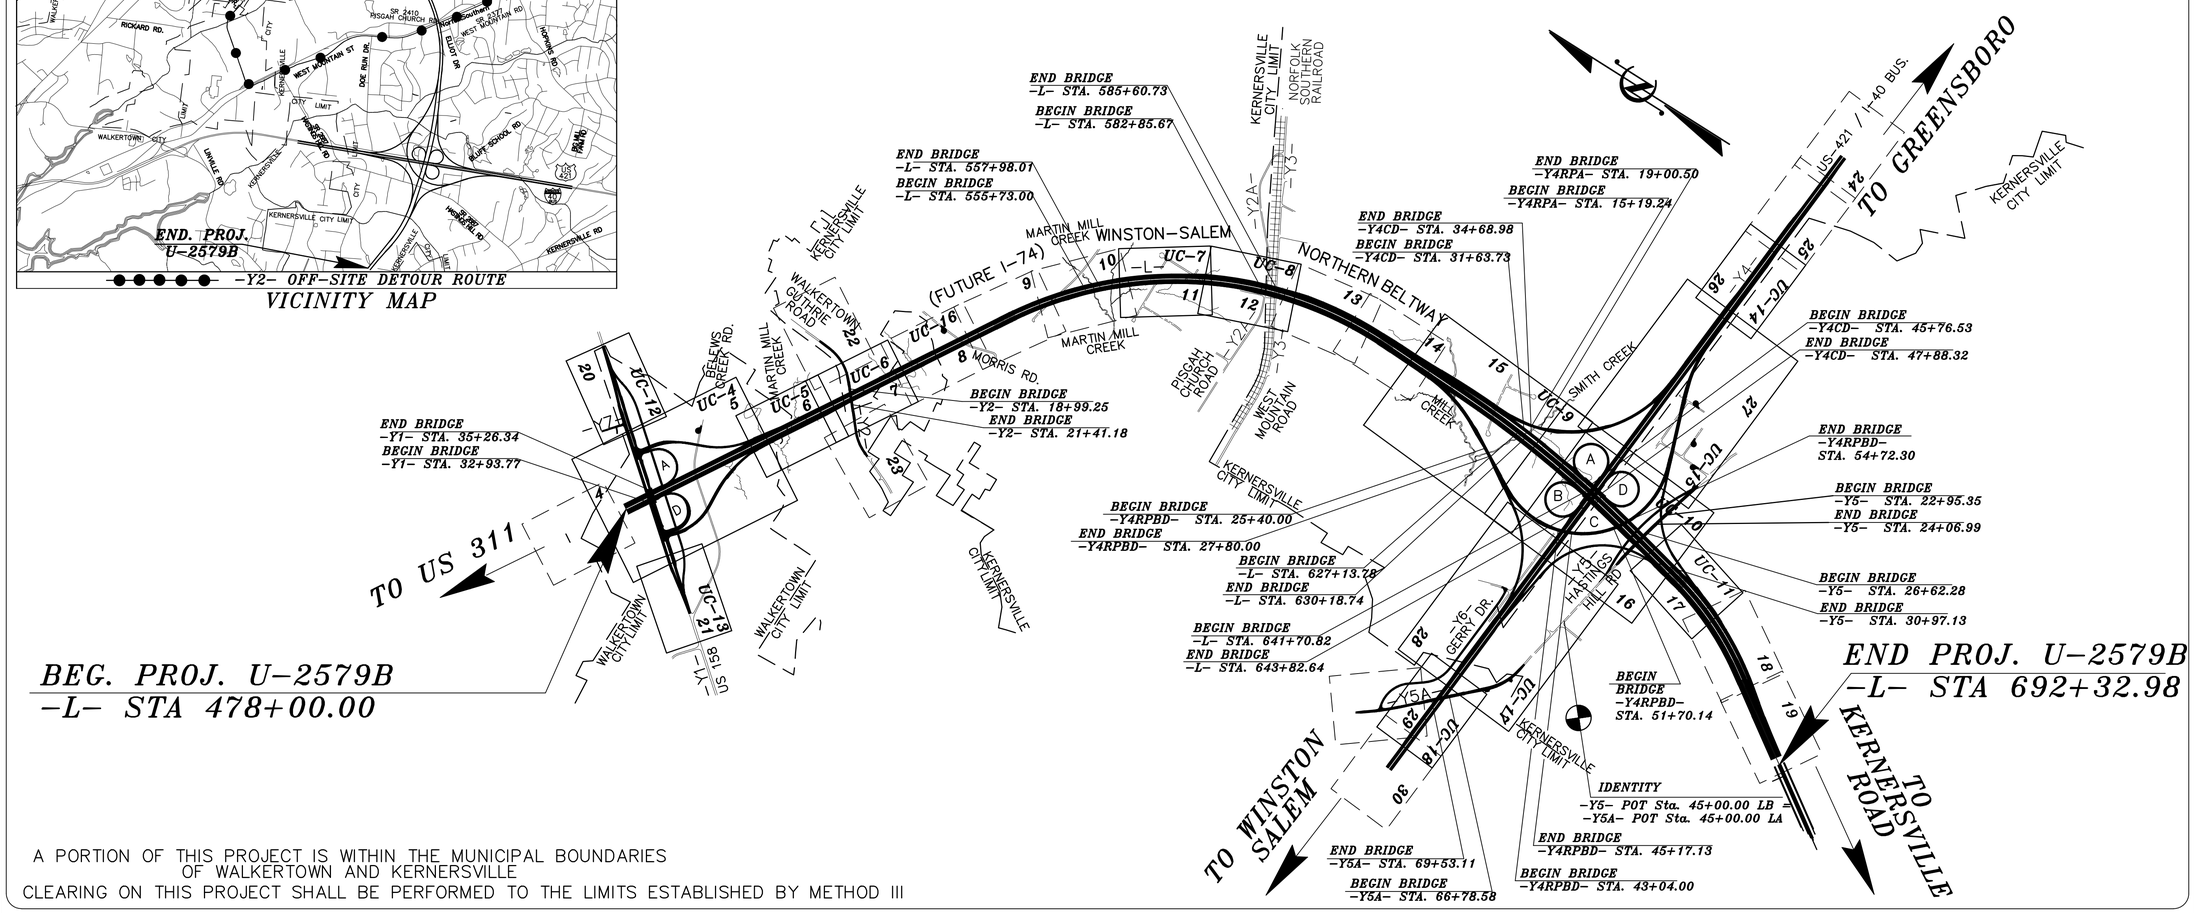

A PORTION OF THIS PROJECT IS WITHIN THE MUNICIPAL BOUNDARIES
OF WALKERTOWN AND KERNERSVILLE
CLEARING ON THIS PROJECT SHALL BE PERFORMED TO THE LIMITS ESTABLISHED BY METHOD III

GRAPHIC SCALES

50 25 0 50 100
PLANS

50 25 0 50 100
PROFILE (HORIZONTAL)

10 5 0 10 20
PROFILE (VERTICAL)

INDEX OF SHEETS

SHEET NO.	DESCRIPTION
UC-1	TITLE SHEET
UC-2	UTILITY SYMBOLOGY
UC-3	NOTES
UC-3A THRU UC-3C	DETAILS
UC-4 THRU UC-18	UTILITY CONSTRUCTION SHEETS
UC-19 THRU UC-29	PROFILE SHEETS

WATER AND SEWER OWNERS ON PROJECT

(1) SEWER: WINSTON-SALEM/FORSYTH COUNTY
UTILITIES COMMISSION

(2) WATER: WINSTON-SALEM/FORSYTH COUNTY
UTILITIES COMMISSION

SEAL

NORTH CAROLINA PROFESSIONAL SEAL 025507 ENGINEER A. ALAN TEMPLE
DocuSigned by: A. Alan Temple 1C2EAC7C70C3470...
6/11/2014

NORTH CAROLINA PROFESSIONAL SEAL 037995 ENGINEER ASHLEY S. WEBB
DocuSigned by: Ashley S. Webb 98AD753B9C8046E...
6/11/2014

PREPARED IN THE OFFICE OF:
ENGINEERING DIVISION
CITY OF WINSTON-SALEM

P.O. BOX 2511
WINSTON-SALEM, NC 27102
PHONE: (336) 727-8000
FAX: (336) 727-2361

A. ALAN TEMPLE, P.E. PROJECT ENGINEER
ASHLEY S. WEBB, P.E. PROJECT ENGINEER

$$$$$$ SYSTIME $$$$$$
$$$$$$ DGN $$$$$$
$$$$$$ USERNAME $$$$$$