DocuSign Envelope ID: 9902AAAD-E369-4BAA-98A5-8226DAF4240A

PROJECT REFERENCE NO.	SHEET NO.
U-2579B	ITS-18

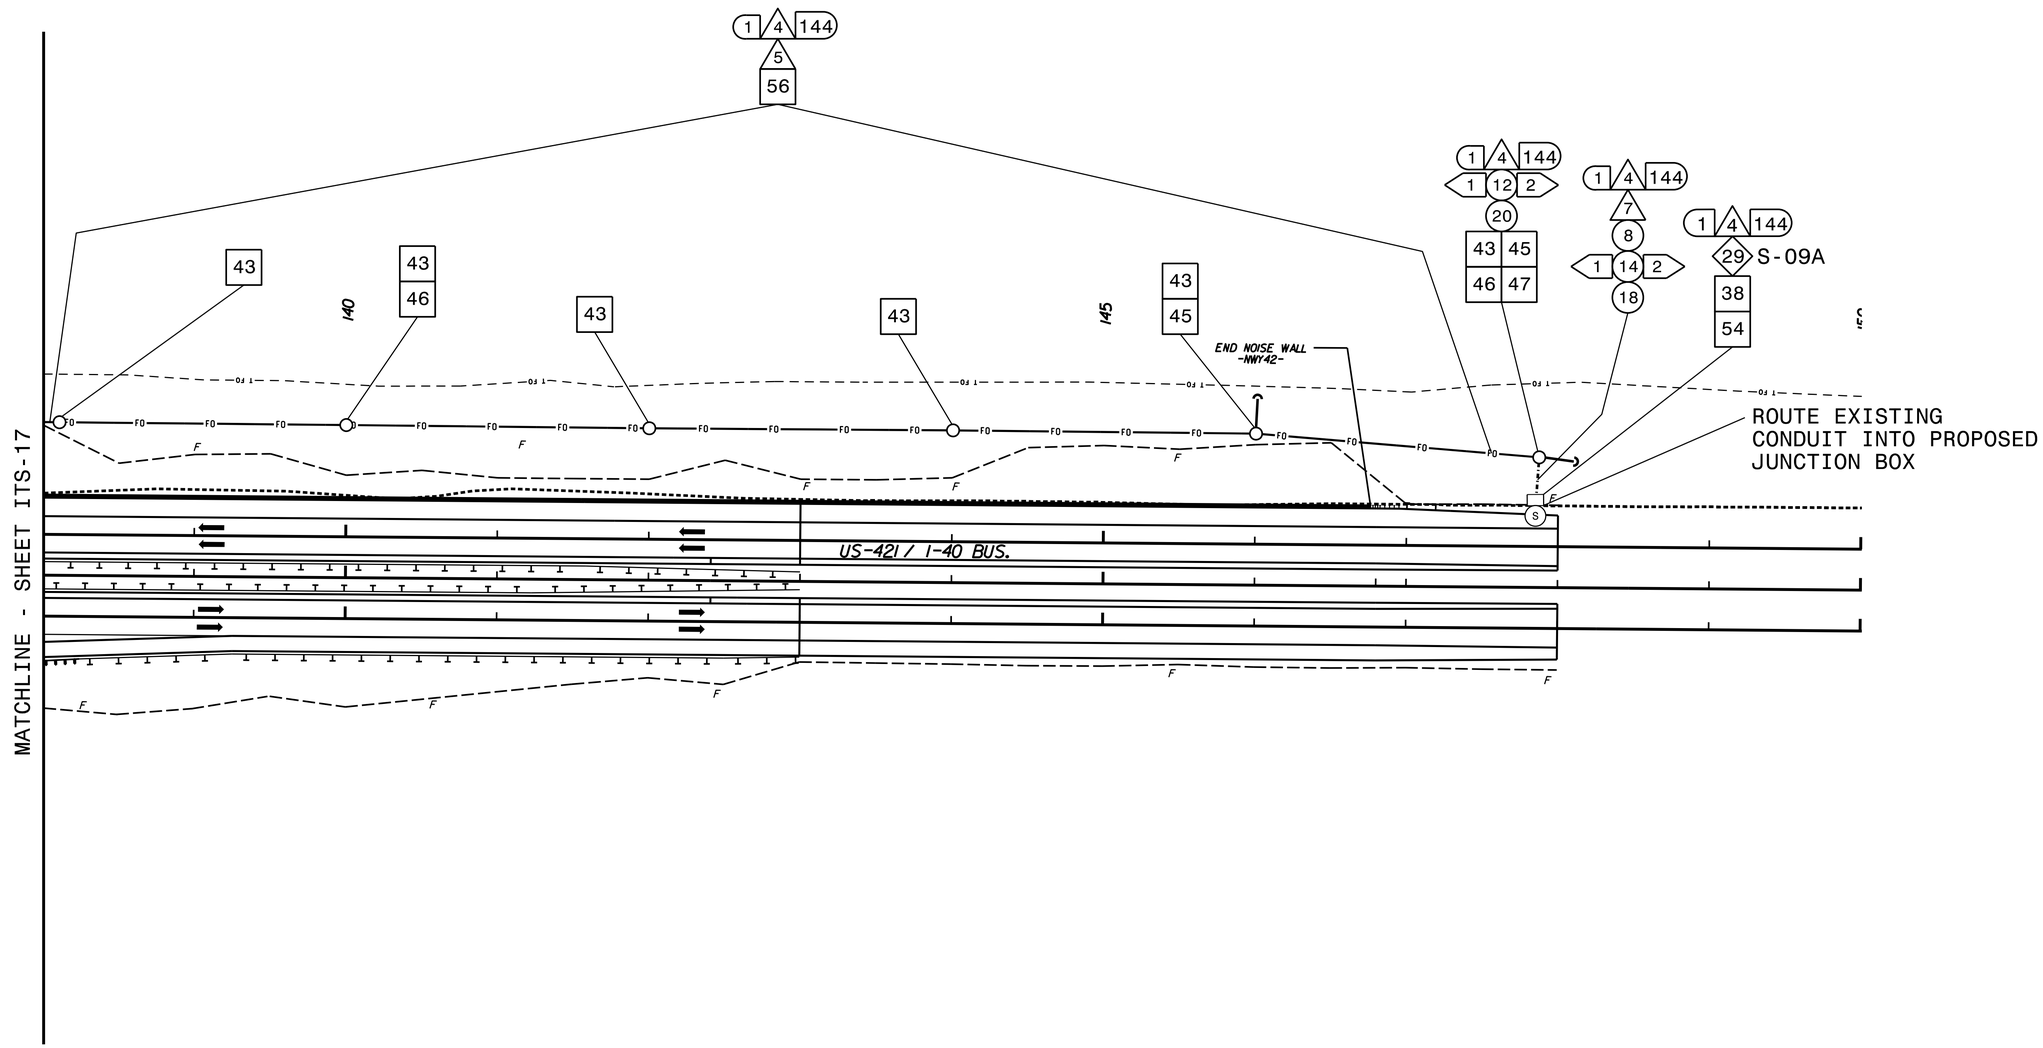

TEMPORARY INSTALLATION OF FIBER OPTIC COMMUNICATIONS CABLE DURING PHASE 1 OF BUSINESS 40 WIDENING.

NOTE:

1. ATTACH MESSENGER CABLE 18" BELOW TOP OF POLE ON THE FRONT SIDE UNLESS OTHERWISE NOTED.

ATKINS
5200 77 CENTER DR, SUITE 500
CHARLOTTE, NC 28217
704.665.4411 NCBEES #F-0326

Prepared in the Offices of:
STATE OF NORTH CAROLINA DEPARTMENT OF TRANSPORTATION
750 N. Greenfield Pkwy., Garner, NC 27529

Northern Beltway
Temporary Cable Layout Plans

DIVISION 09 FORSYTH CO KERNERSVILLE

PLAN DATE:	JUNE 2014	REVIEWED BY:	HAB
PREPARED BY:	BJS	REVIEWED BY:	JTB

SCALE 0' 50'

REVISIONS	INIT.	DATE

SEAL
NORTH CAROLINA PROFESSIONAL ENGINEER SEAL 019962 HENRY ALFRED BADGETT
DocuSigned by: Alf Badgett 6/9/2014
SIGNATURE DATE

CADD Filename: CL-11A.dgn