PROJECT REFERENCE NO.	SHEET NO.
U-2579B	UC-27

UTILITY CONSTRUCTION PLANS ONLY

NORTH CAROLINA PROFESSIONAL SEAL 037995 ENGINEERING ASHLEY E. WEBB 98ADTS 8/11/2014

25' 0 25' 50'

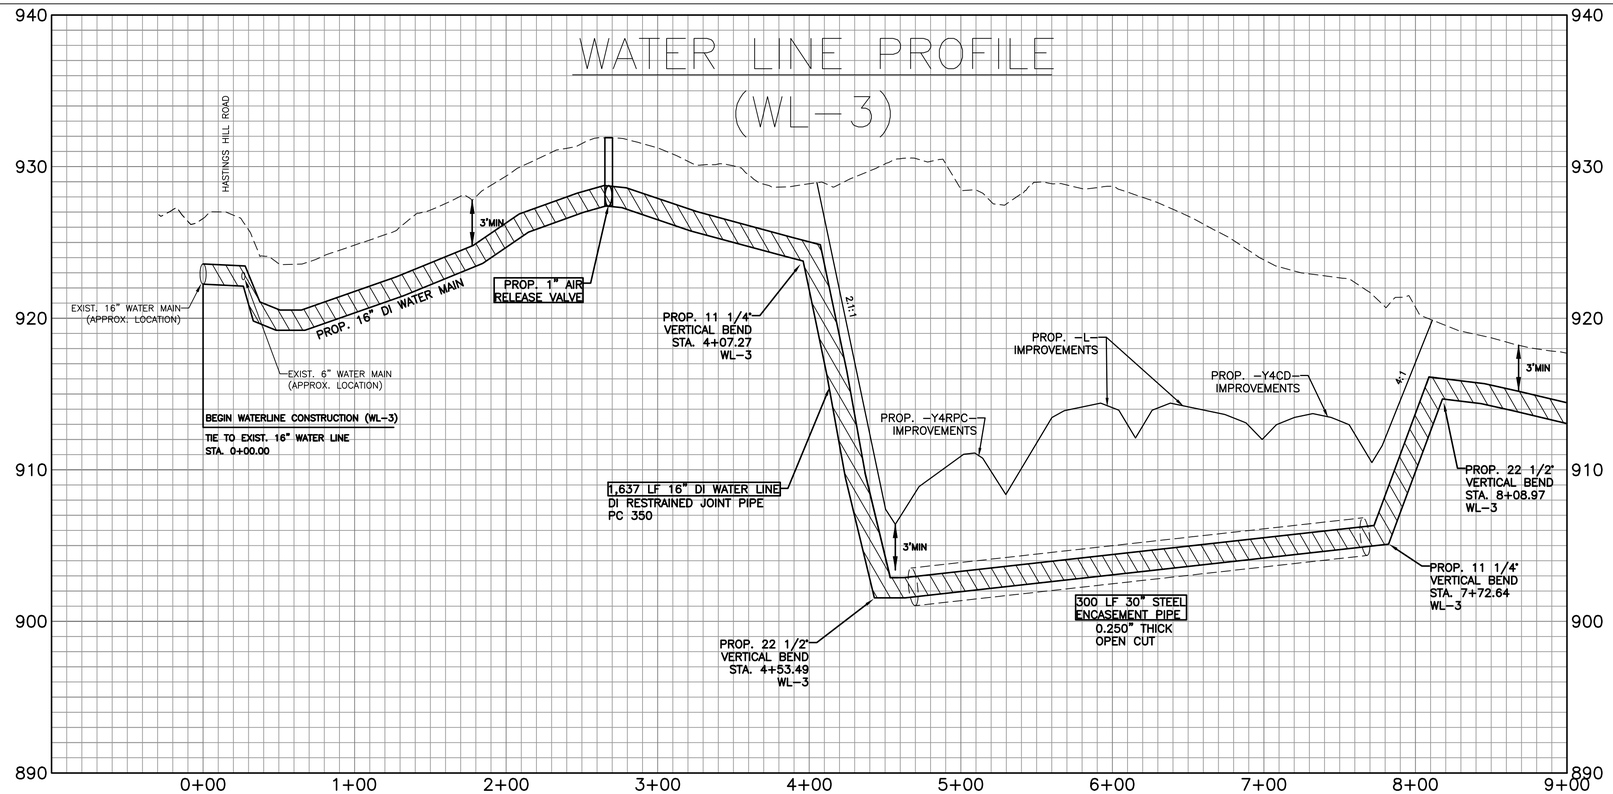

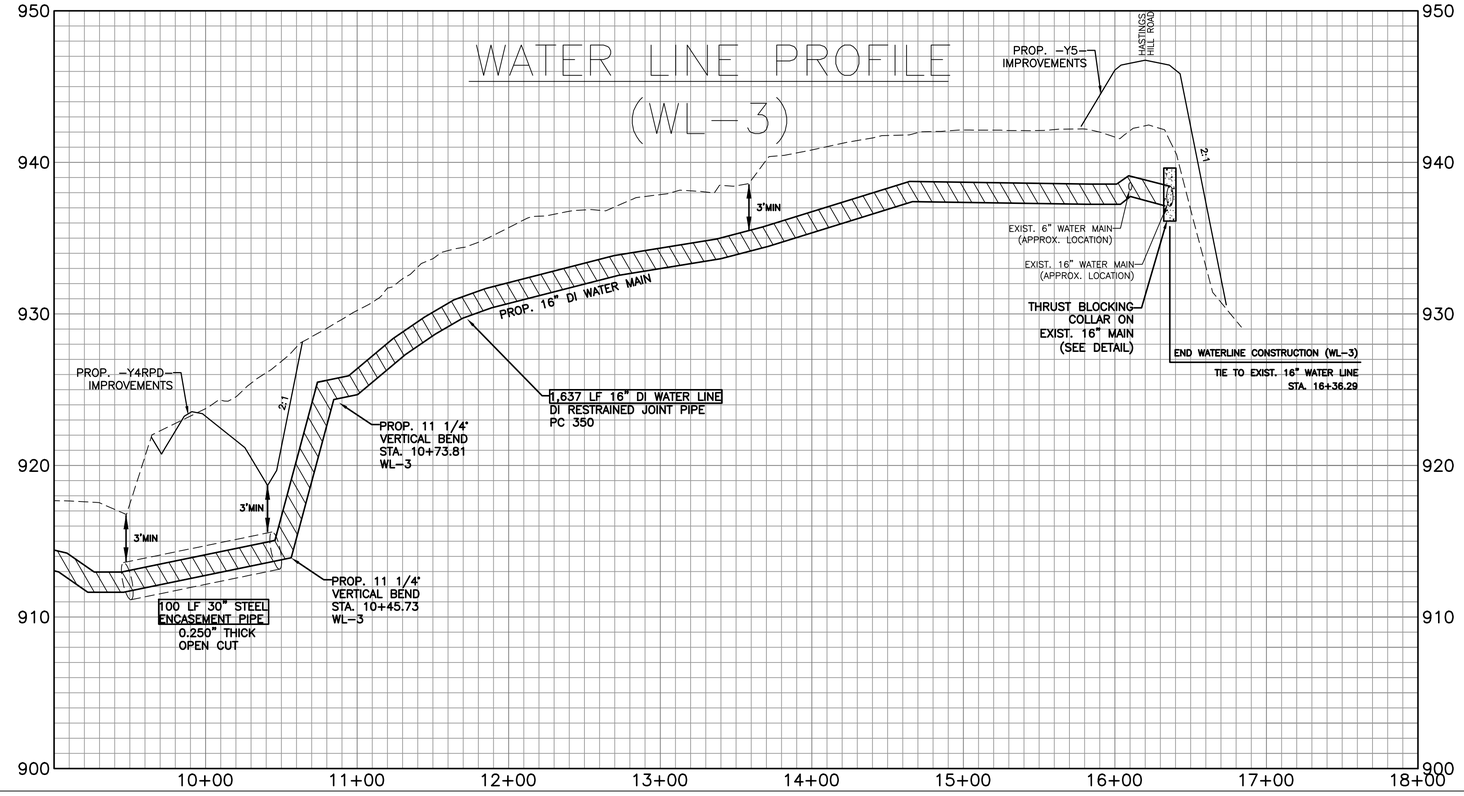

NOTE:
FOR WL-3 PLAN, SEE SHEET UC-10

16" D.I. WATER MAIN RELOCATION – PROJECT 74332

9332