UTILITY CONSTRUCTION PLANS ONLY

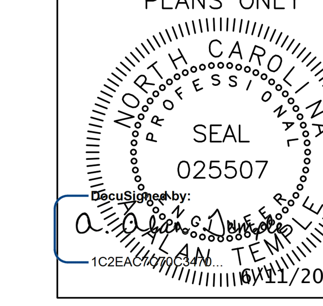

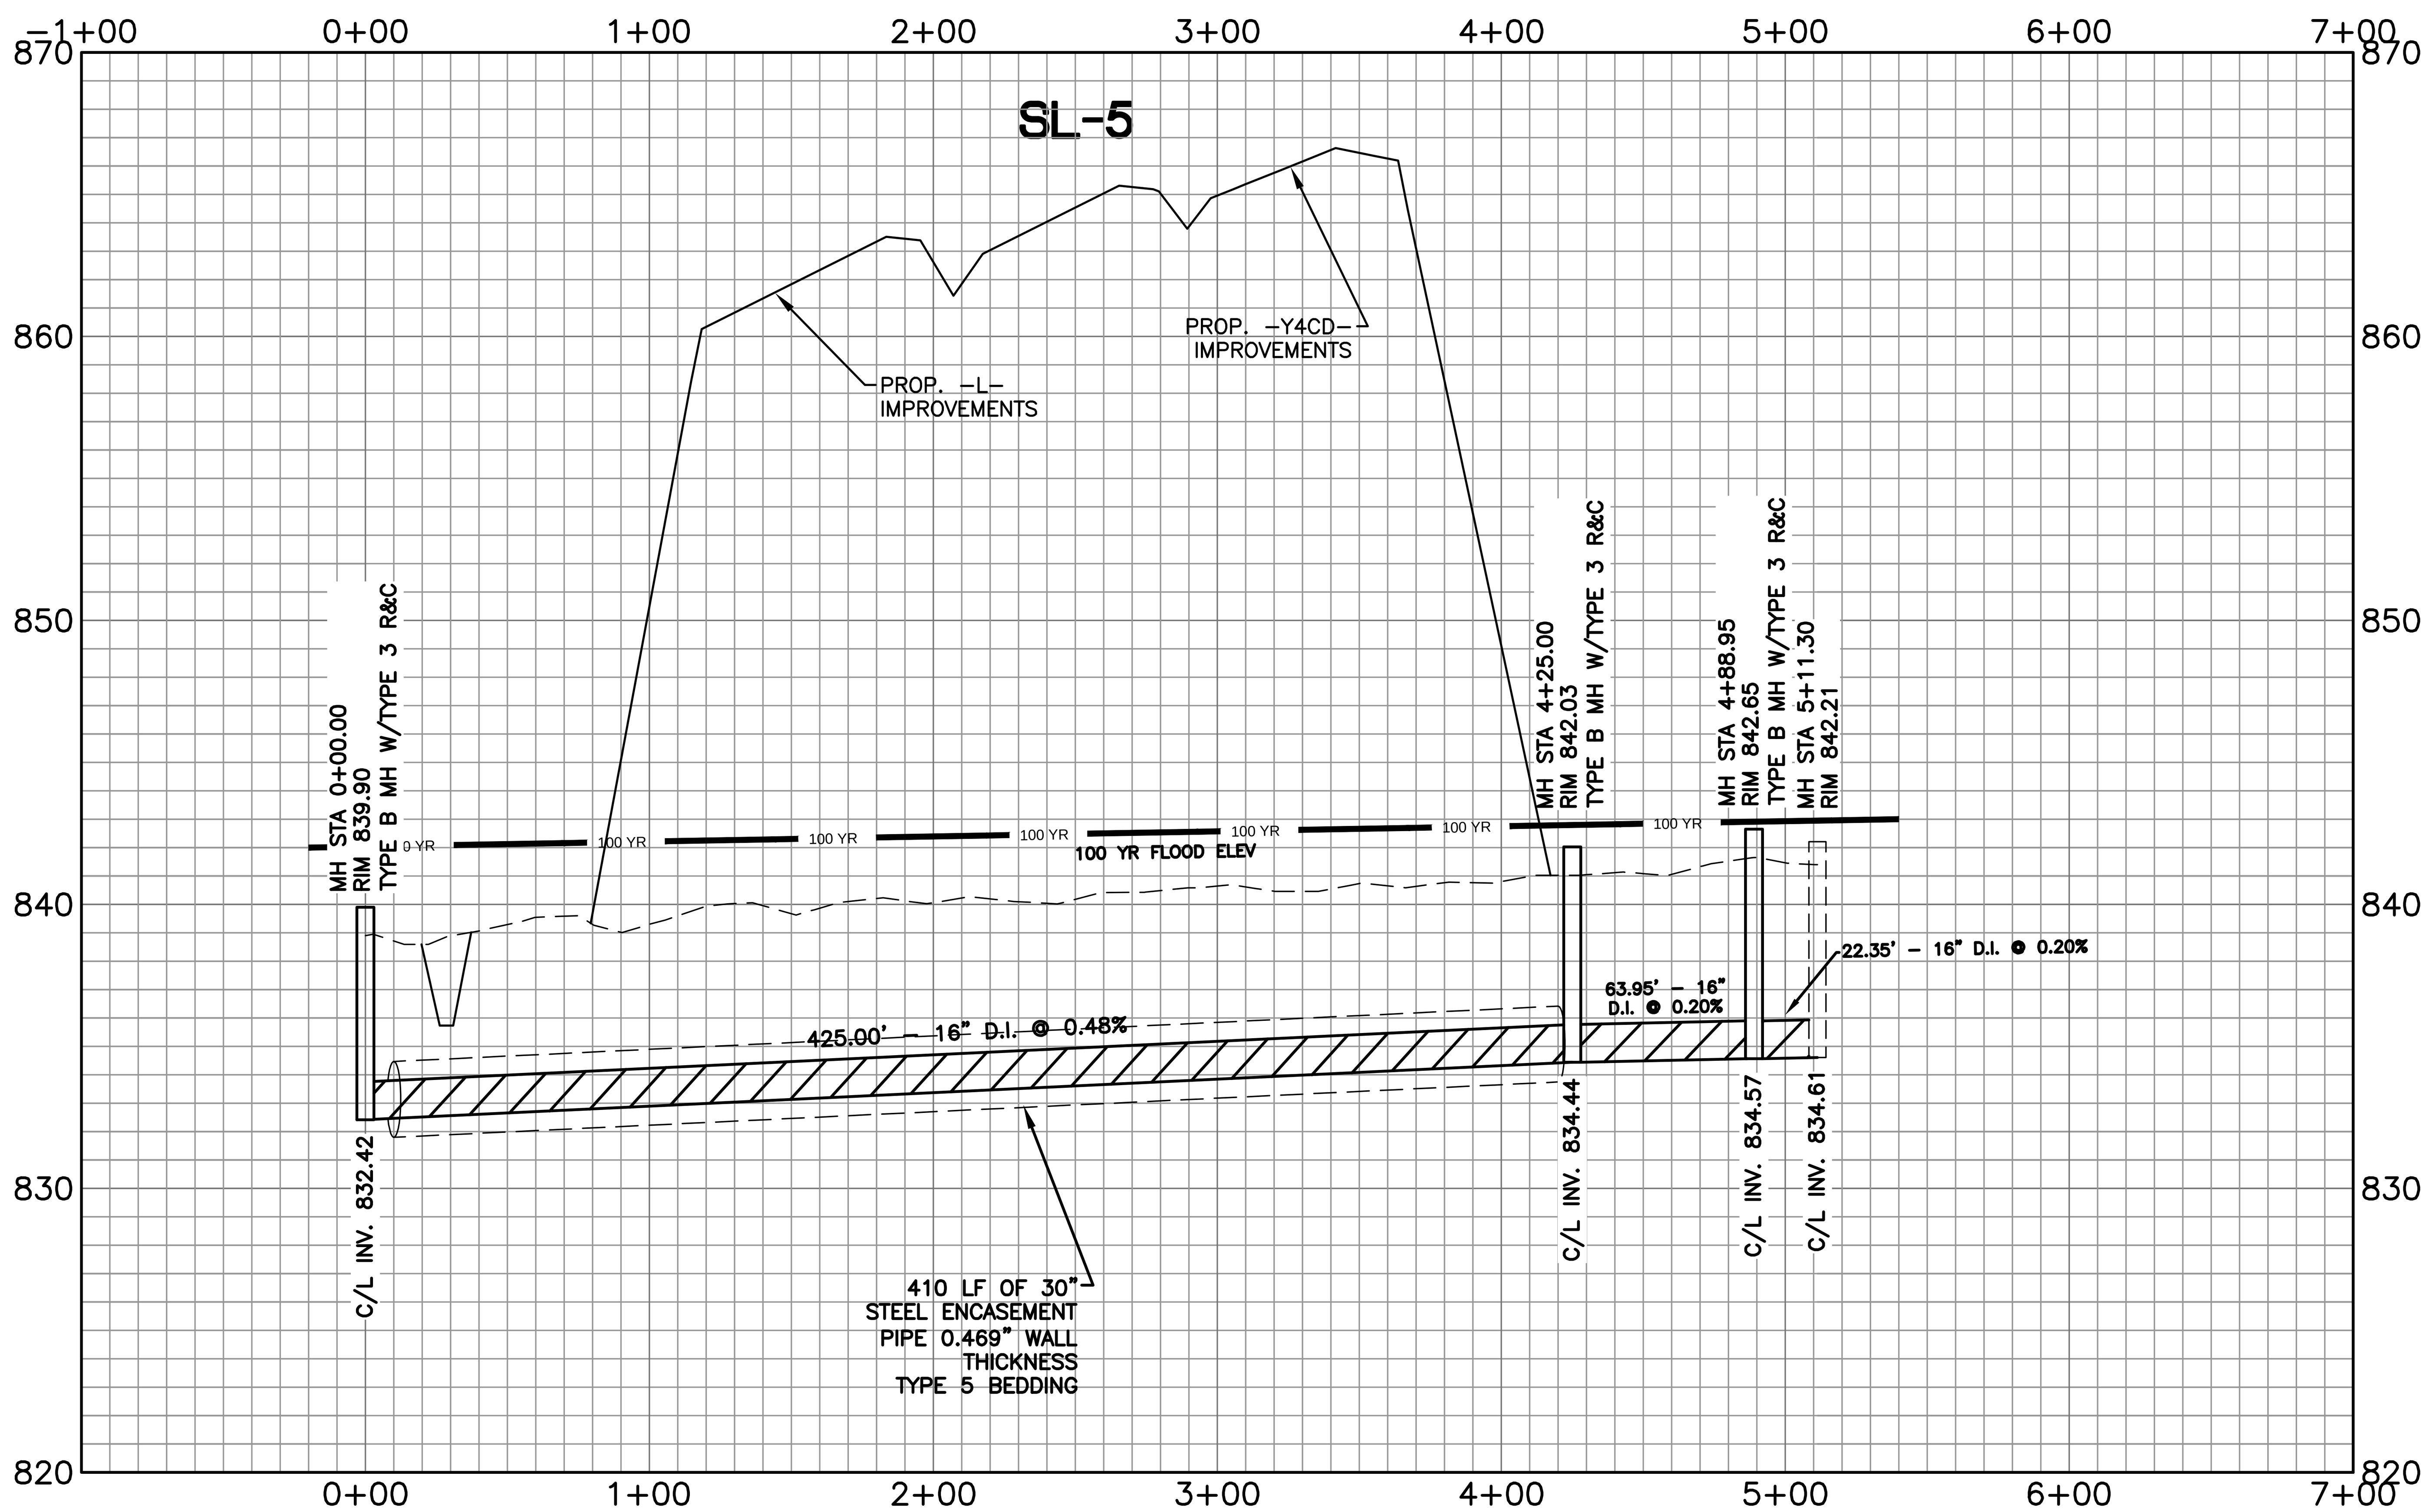

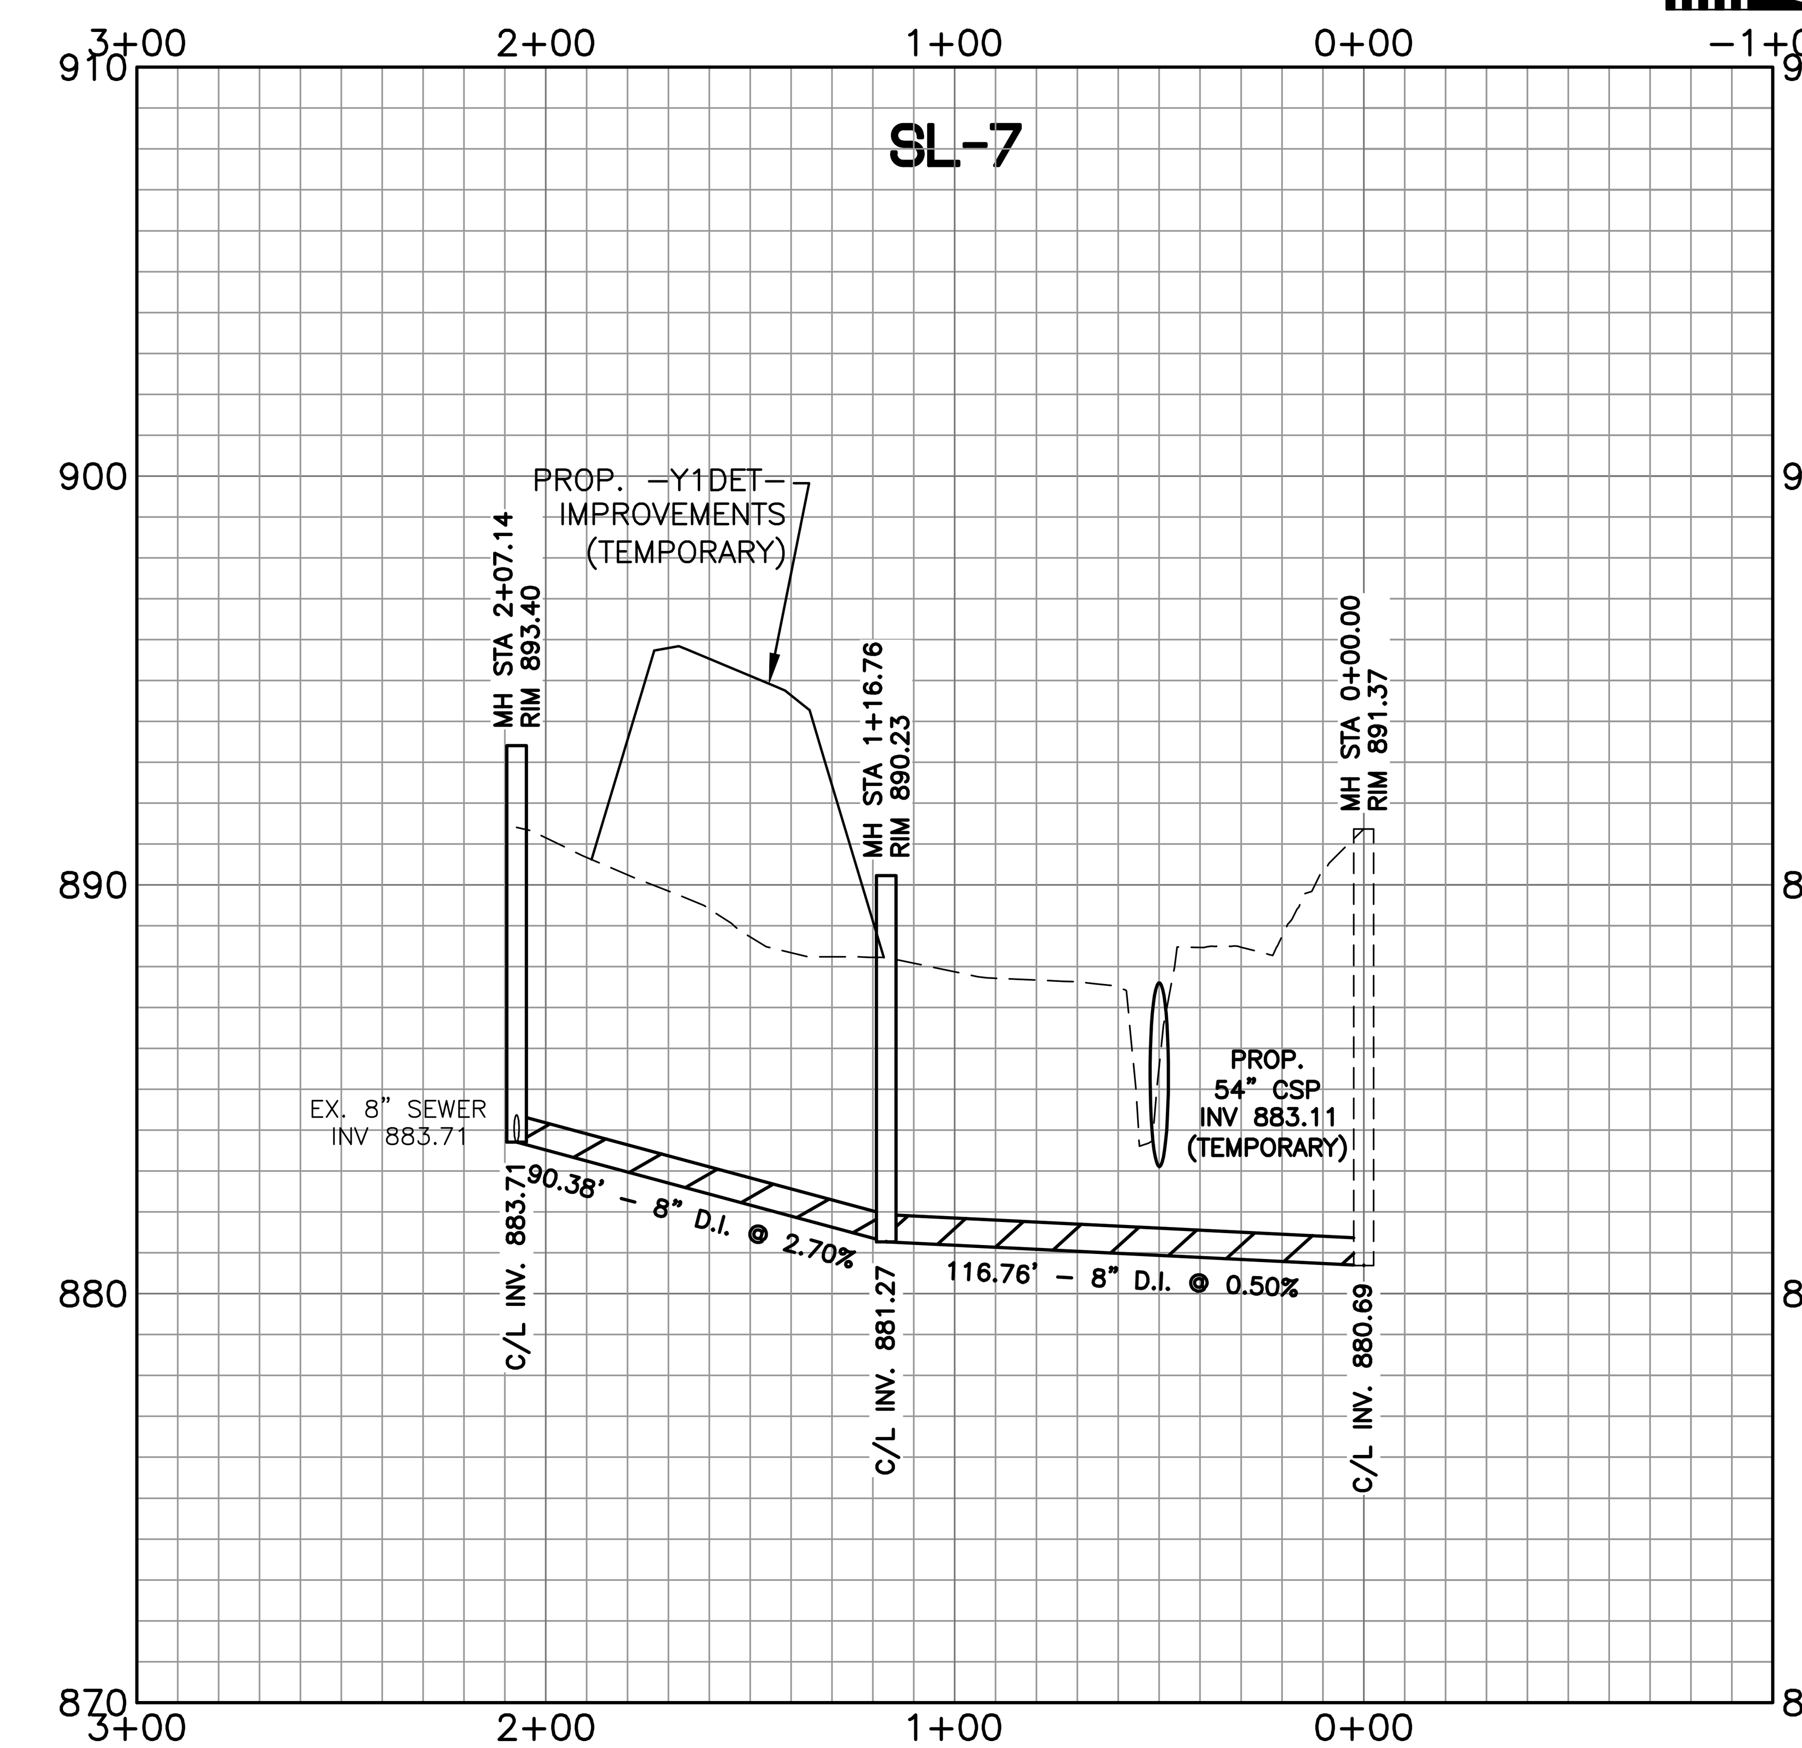

NOTE :
FOR SL-5 PLAN, SEE SHEET UC-11
FOR SL-7 PLAN, SEE SHEET UC-12

15" V.C. & 16" D.I. SEWER MAIN RELOCATION - PROJECT 75326

9326

8" D.I. SEWER MAIN RELOCATION - PROJECT 75328

9328

REVISIONS

8/17/99

$$$$$$SYSTIME$$$$$ $$$$$$$$$$$$$$DGN$$$$$$$$$$$$$$$$$$ $$$$USERNAME$$$$