DocuSign Envelope ID: 9902AAAD-E369-4BAA-98A5-8226DAF4240A

PROJECT REFERENCE NO.	SHEET NO.
U-2579B	ITS-58

CABLE ID/ FIBER ALLOCATION

A G

ITS	OR 1, 2	
ITS*	OR 3, 4	
	0	72

SEE NOTE 1

CABLE ID/ FIBER ALLOCATION

B C D E F

ITS	OR 1, 2	
ITS*	OR 3, 4	
	4	72

CABLE ID/ FIBER ALLOCATION

H I

ITS	SL 3,4	
ITS	AQ 1,2	
ITS*	AQ 3,4	
		144

SEE NOTE 2

CABLE ID/ FIBER ALLOCATION

J K L

ITS	SL 3,4	
		144

SEE NOTE 2

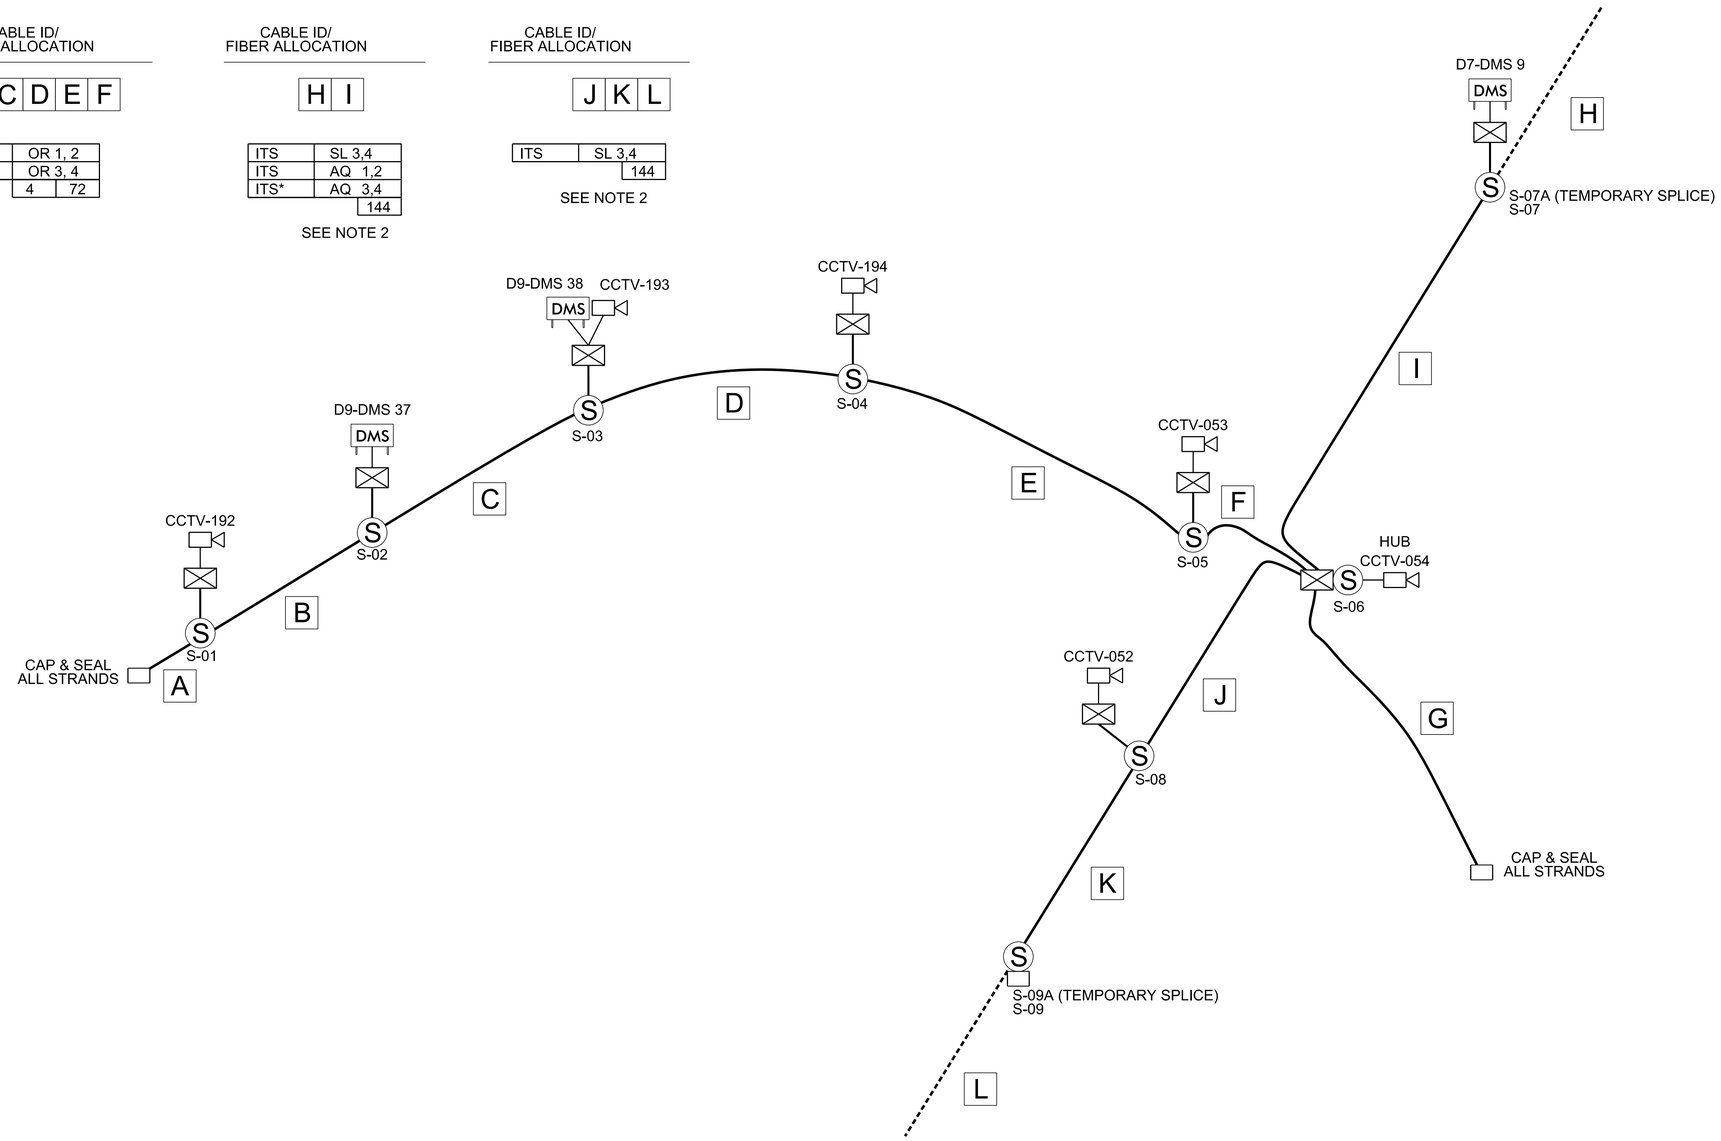

NOTES:

1. FIBERS IN CABLES A & G ARE TO BE DARK. ORANGE 1-4 ARE ALLOCATED FOR FUTURE USE.
2. TOTAL NUMBER OF LIT FIBERS IN CABLE ARE UNKNOWN. LIT FIBERS ASSOCIATED WITH THIS PROJECT ARE ALLOCATED AS SHOWN.

LEGEND

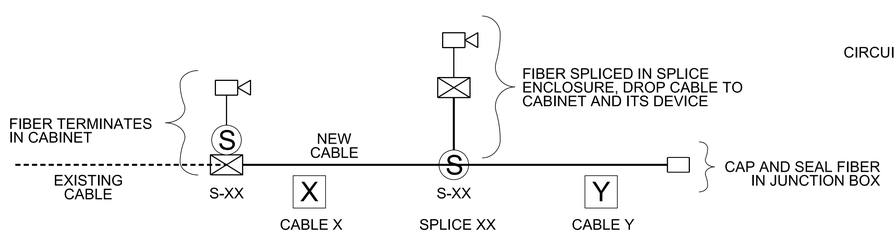

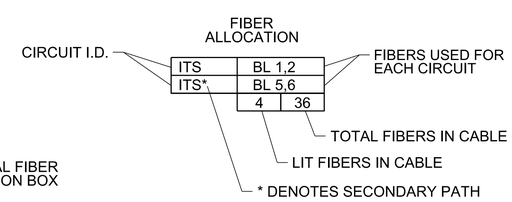

ATKINS
5200 77 CENTER DR, SUITE 500
CHARLOTTE, NC 28217
704.665.4411 NCBEES #F-0326

Prepared in the Offices of:
STATE OF NORTH CAROLINA DEPARTMENT OF TRANSPORTATION
750 N. Greenfield Pkwy., Garner, NC 27529

Communications Cable Schematic

DIVISION 09 FORSYTH CO KERNERSVILLE

PLAN DATE:	JUNE 2014	REVIEWED BY:	HAB
PREPARED BY:	BJS	REVIEWED BY:	JTB

SCALE: NTS

REVISIONS	INIT.	DATE

SEAL
NORTH CAROLINA PROFESSIONAL ENGINEER SEAL 019962 HENRY ALFRED BADGETT III

DocuSigned by:
Alf Badgett 6/9/2014
SIGNATURE DATE

CADD Filename: u2579b_its_FS-01.dgn