PROJECT REFERENCE NO.	SHEET NO.
U-2579B	U0-13

UTILITIES BY OTHERS

NOTE:
ALL PROPOSED UTILITY WORK SHOWN ON THIS SHEET WILL BE DONE BY OTHERS. NO PAYMENT WILL BE MADE TO THE CONTRACTOR FOR PROPOSED UTILITY WORK SHOWN ON THIS SHEET.

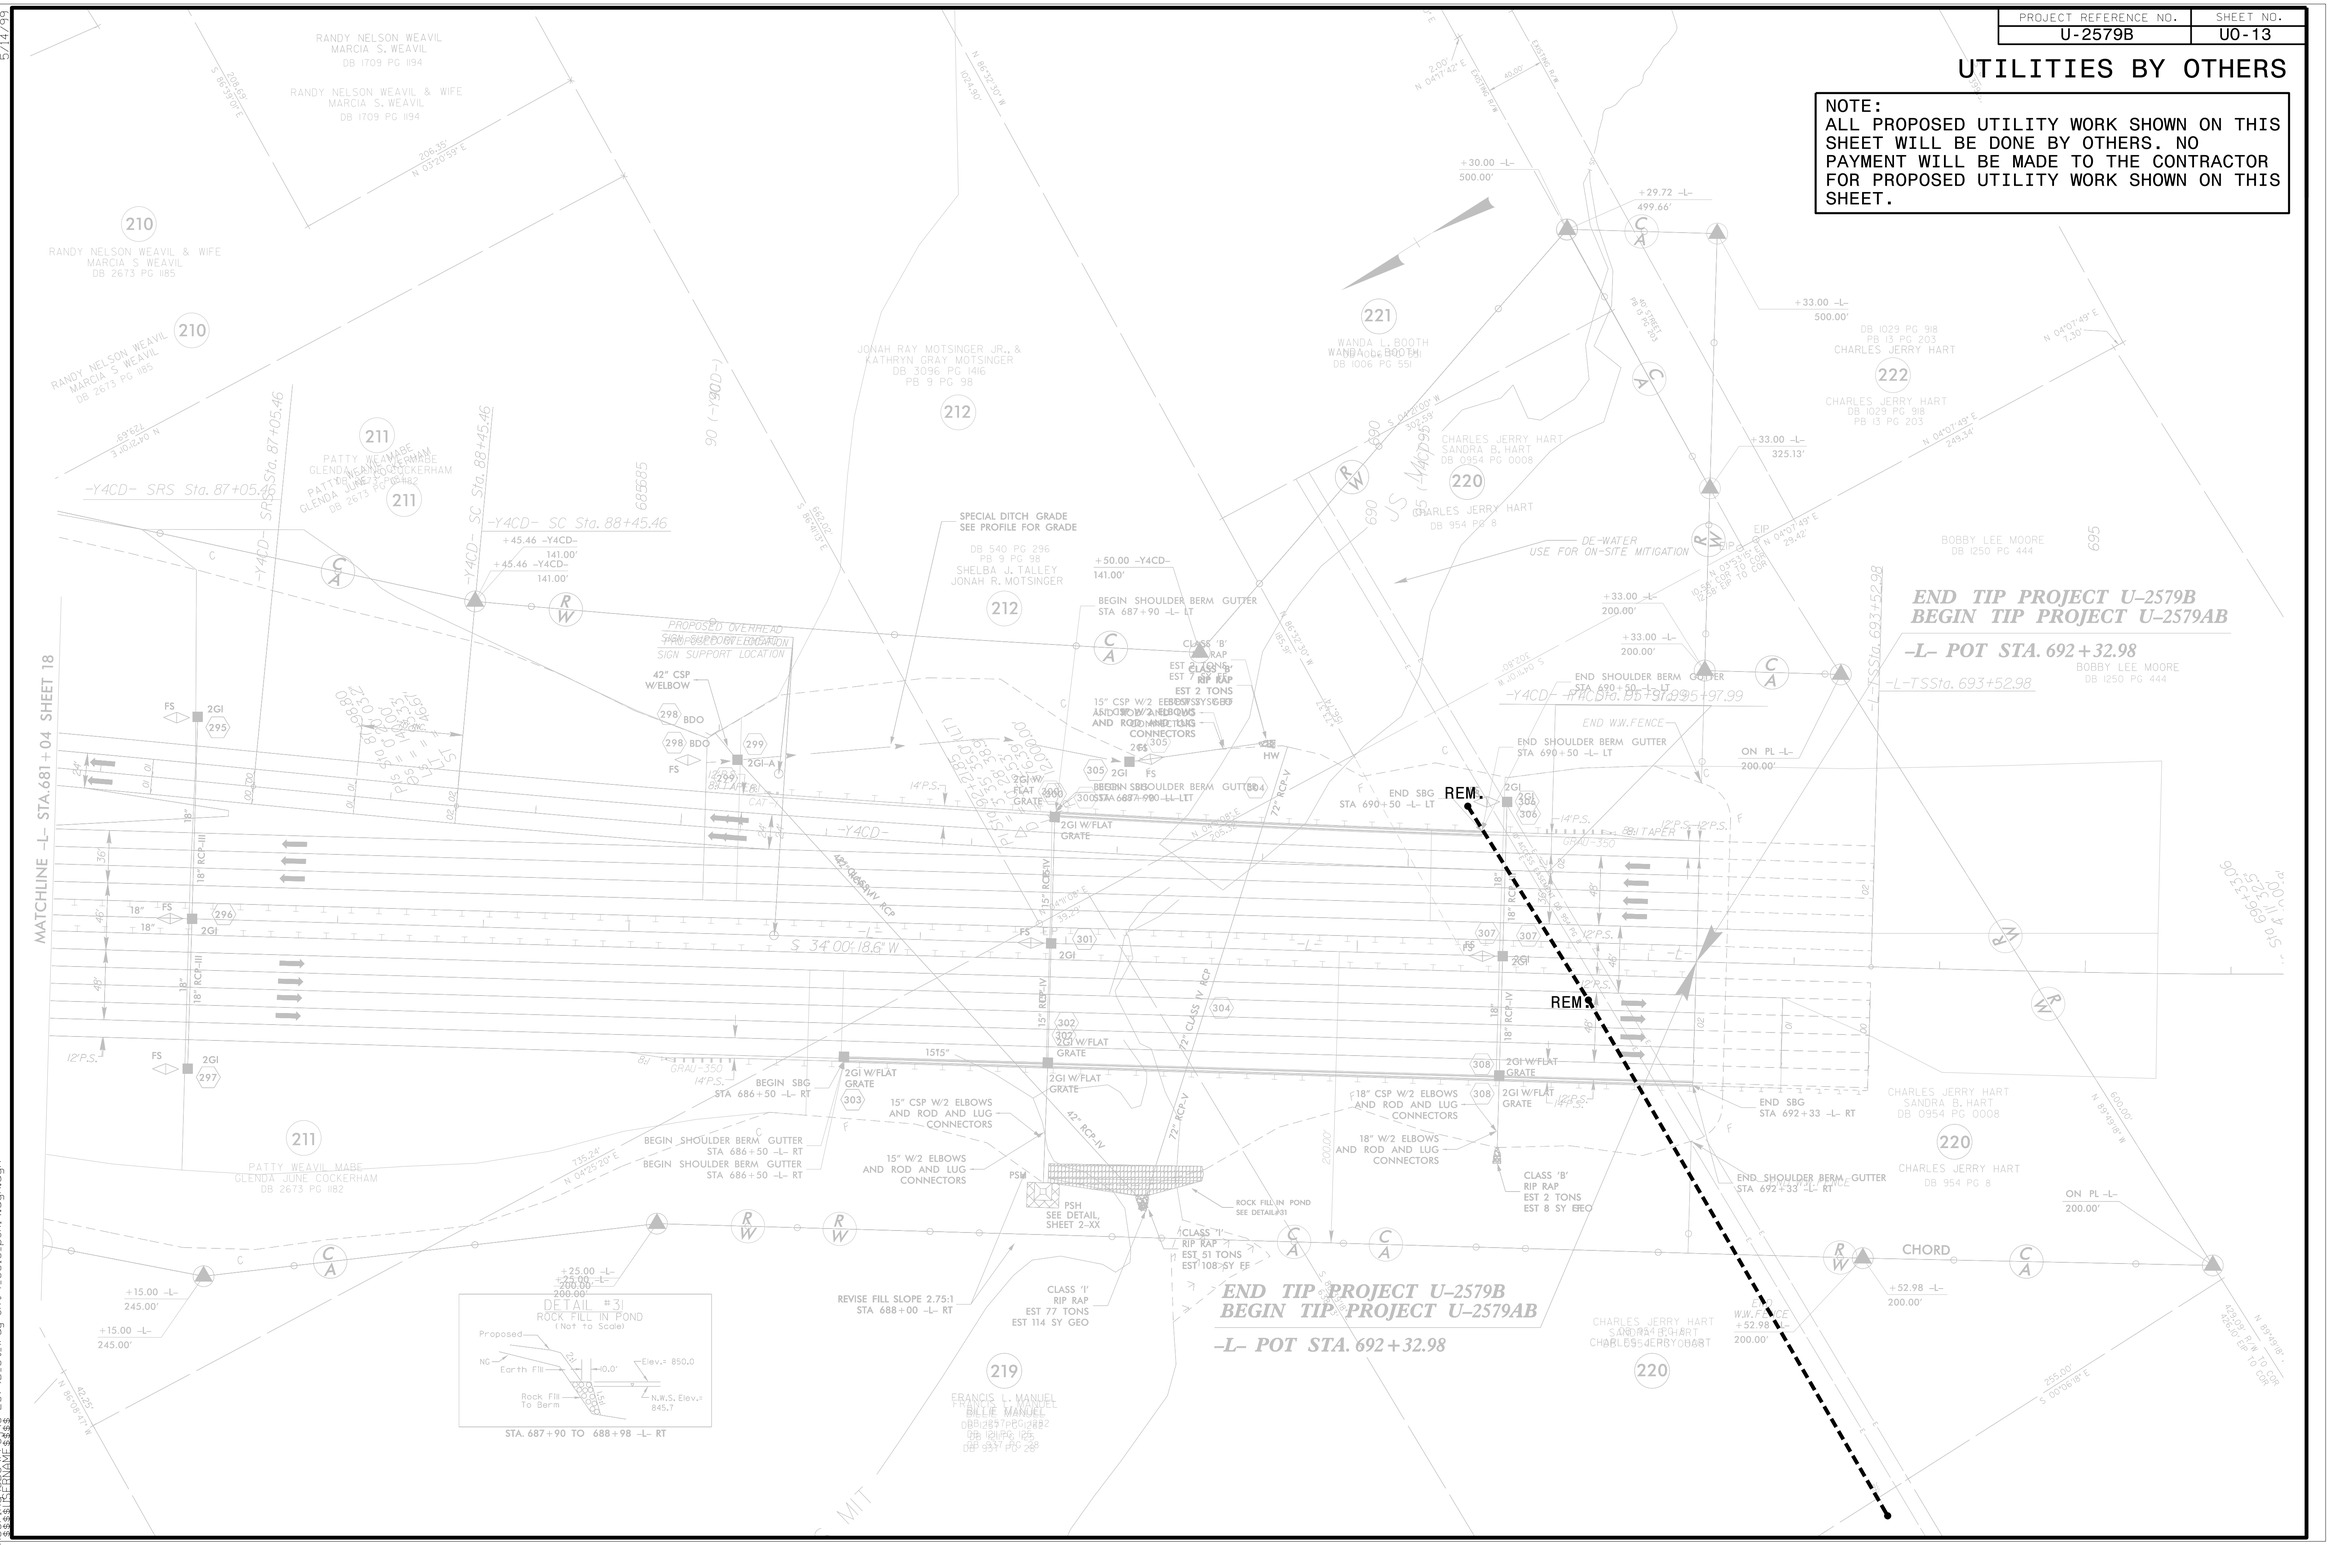

5/14/99

23-JUN-2014 10:14
Engineering\TIP\U-2579B_Uti_rdy sht*\U013.psh19.dgn.dgn
$$$$USERNAME$$$$