DocuSign Envelope ID: 9902AAAD-E369-4BAA-98A5-8226DAF4240A

PROJECT REFERENCE NO.	SHEET NO.
U-2579B	ITS-9

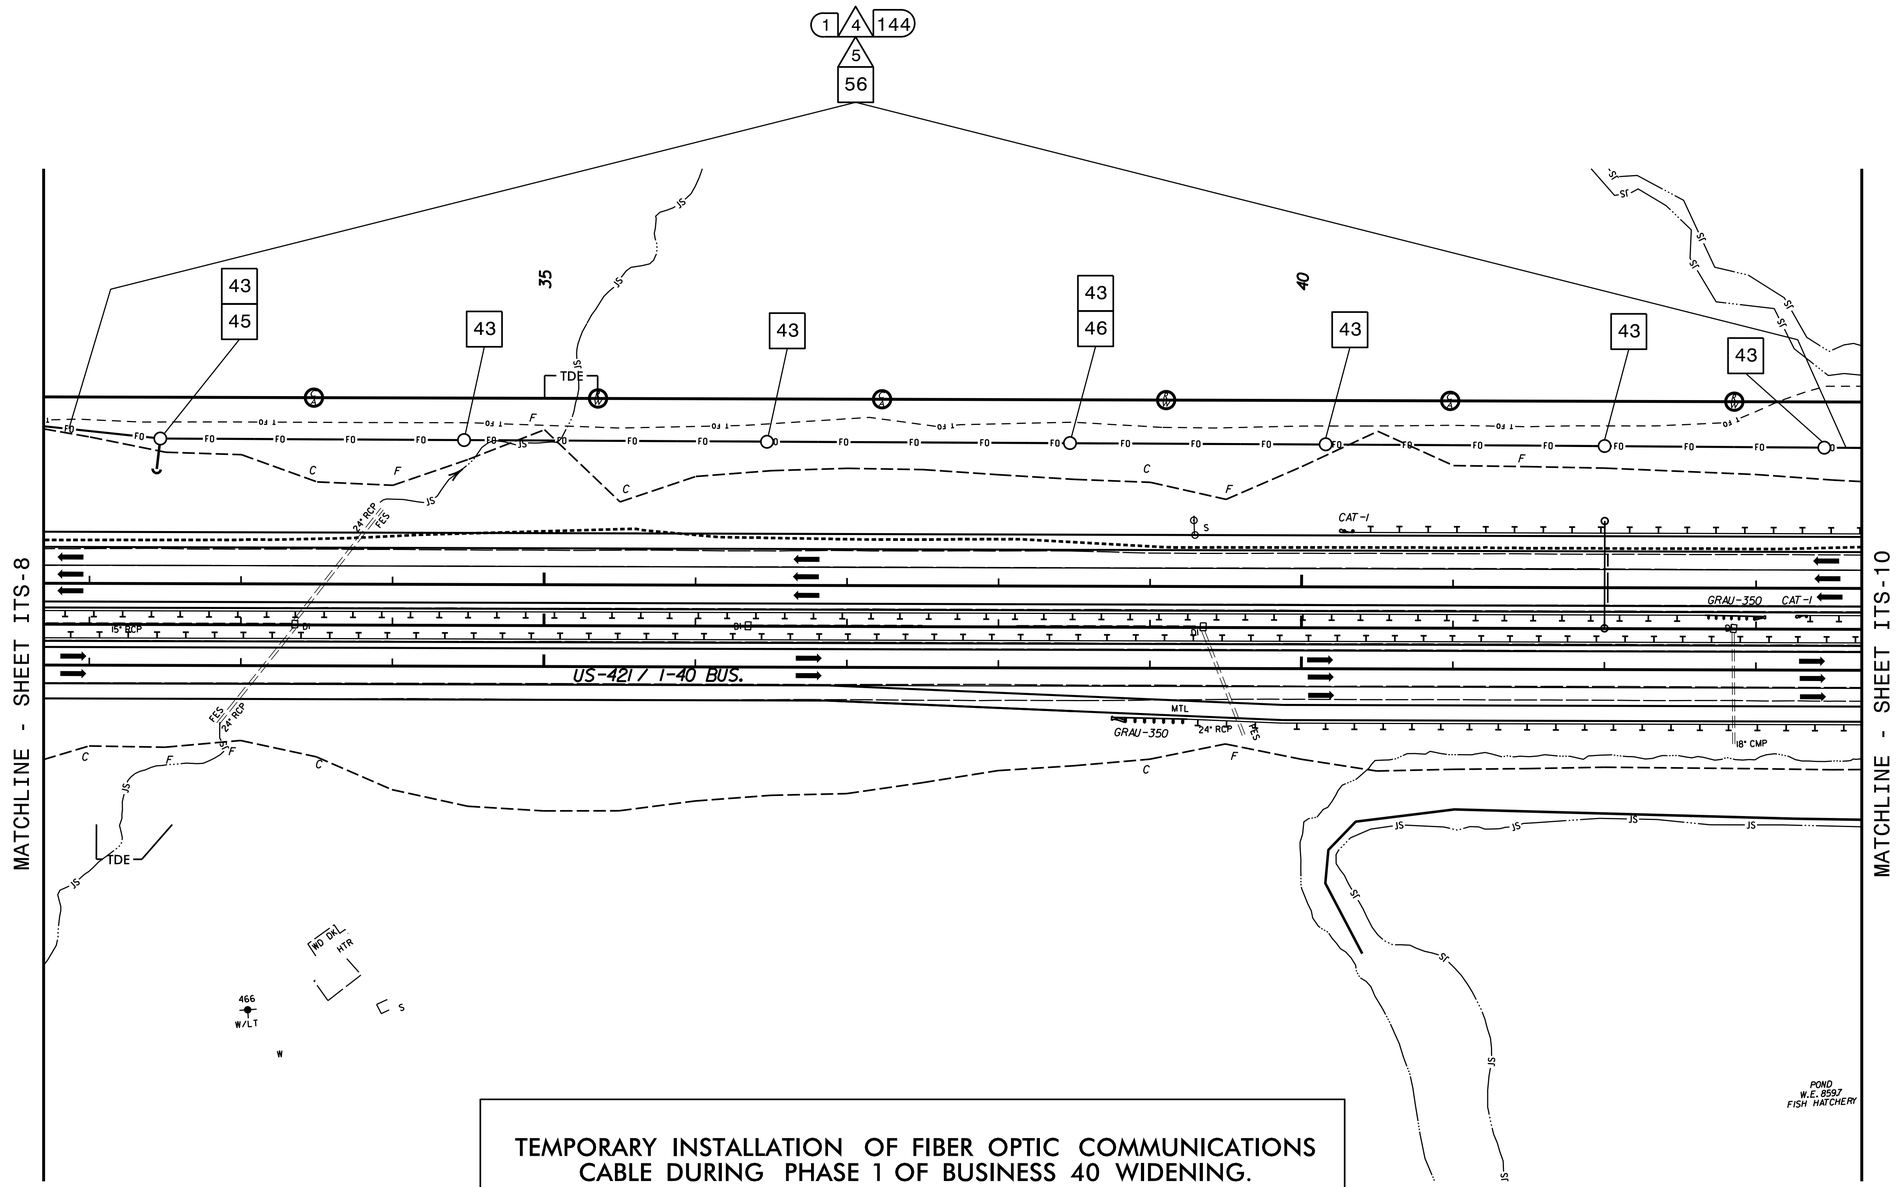

TEMPORARY INSTALLATION OF FIBER OPTIC COMMUNICATIONS CABLE DURING PHASE 1 OF BUSINESS 40 WIDENING.

NOTE:

1. ATTACH MESSENGER CABLE 18" BELOW TOP OF POLE ON THE FRONT SIDE UNLESS OTHERWISE NOTED.

ATKINS
5200 77 CENTER DR, SUITE 500
CHARLOTTE, NC 28217
704.665.4411 NCBEES #F-0326

Prepared in the Offices of:
Transportation Mobility and Safety Division
STATE OF NORTH CAROLINA DEPARTMENT OF TRANSPORTATION
Integrated Mobility Division
750 N. Greenfield Pkwy., Garner, NC 27529

SCALE 0' 50'

Northern Beltway
Temporary Cable Layout Plans

DIVISION 09 FORSYTH CO KERNERSVILLE

PLAN DATE:	JUNE 2014	REVIEWED BY:	HAB
PREPARED BY:	BJS	REVIEWED BY:	JTB

REVISIONS	INIT.	DATE

SEAL
NORTH CAROLINA PROFESSIONAL SEAL 019962 ENGINEER HENRY ALFRED BADGETT

DocuSigned by:
Alf Badgett 6/9/2014
SIGNATURE DATE

CADD Filename: CL-2A.dgn