PROJECT REFERENCE NO.	SHEET NO.
U-2579B	U0-17

UTILITIES BY OTHERS

NOTE:
ALL PROPOSED UTILITY WORK SHOWN ON THIS SHEET WILL BE DONE BY OTHERS. NO PAYMENT WILL BE MADE TO THE CONTRACTOR FOR PROPOSED UTILITY WORK SHOWN ON THIS SHEET.

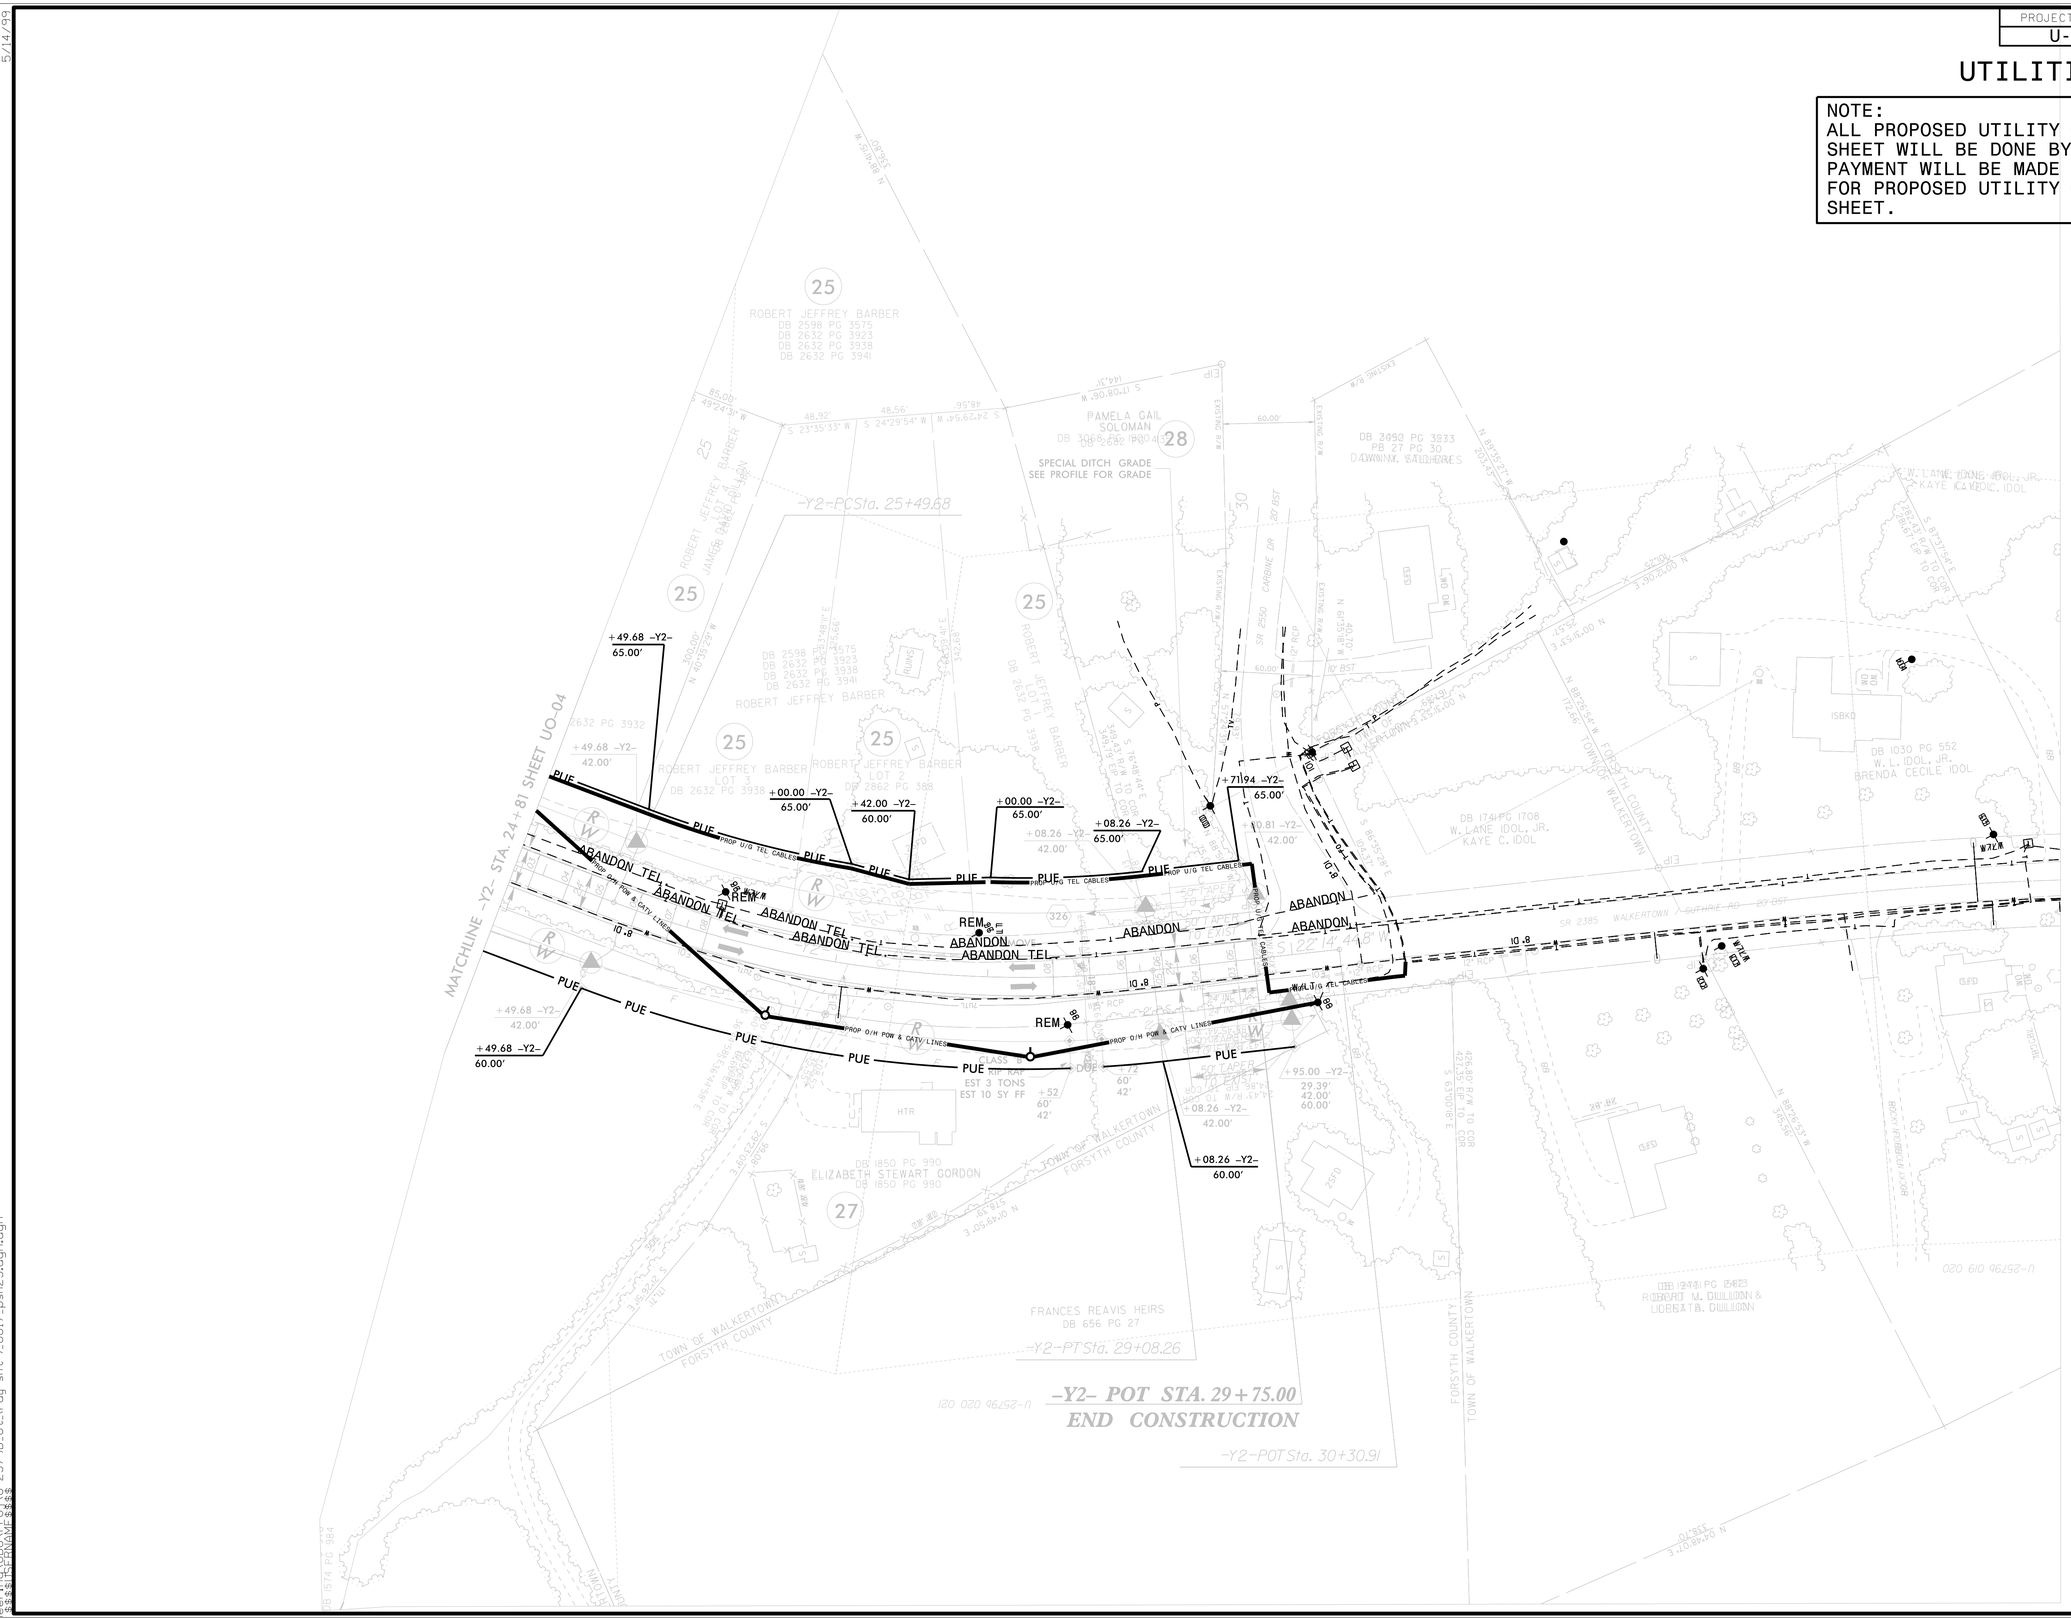

5/14/99

23-JUN-2014 10:23
Engineering\TIPROJECT\U-2579B_Ut_rdy sht#1_U017_psh23.dgn
$$$$USER$$$$