PROJECT REFERENCE NO.	SHEET NO.
U-2579B	UC-28

UTILITY CONSTRUCTION PLANS ONLY

NORTH CAROLINA PROFESSIONAL SEAL 037995 ENGINEER

DOCUSIGNED BY: Ashley E. Webb 5/13/2014

25' 0 25' 50'

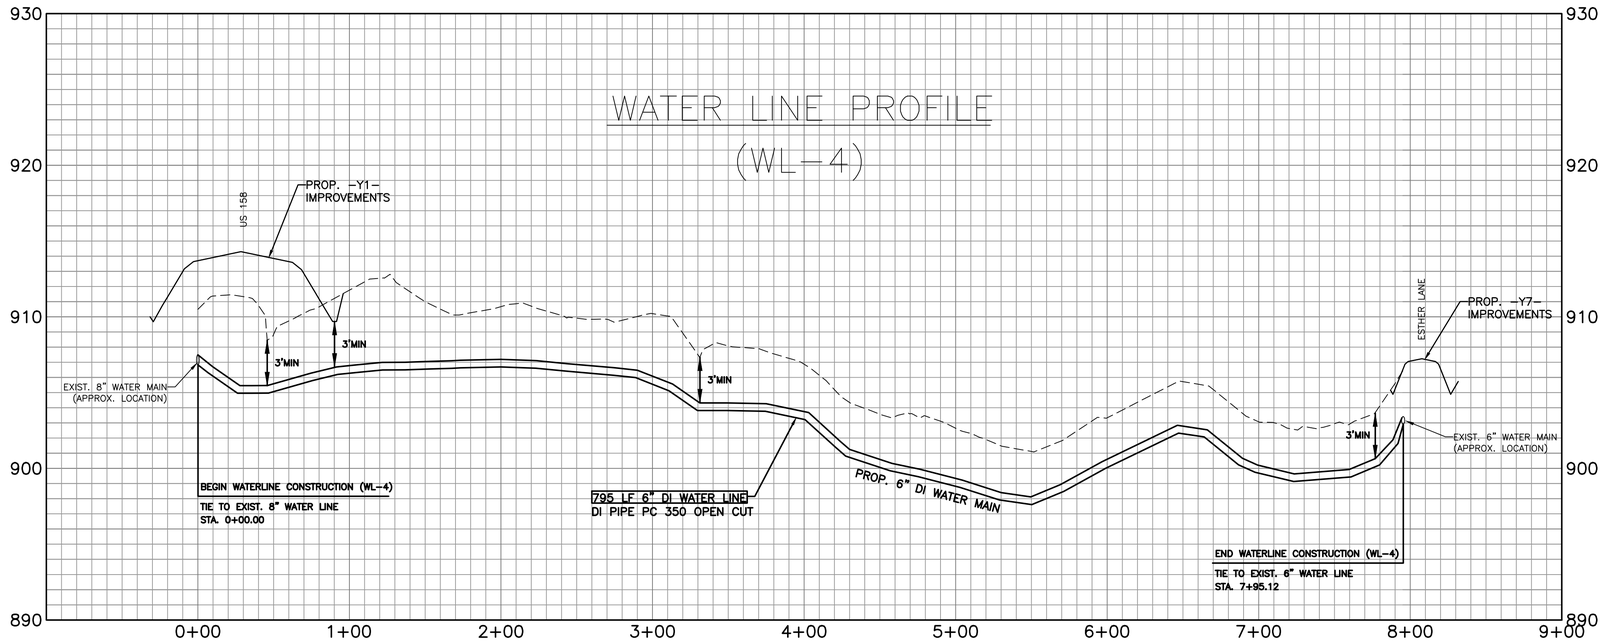

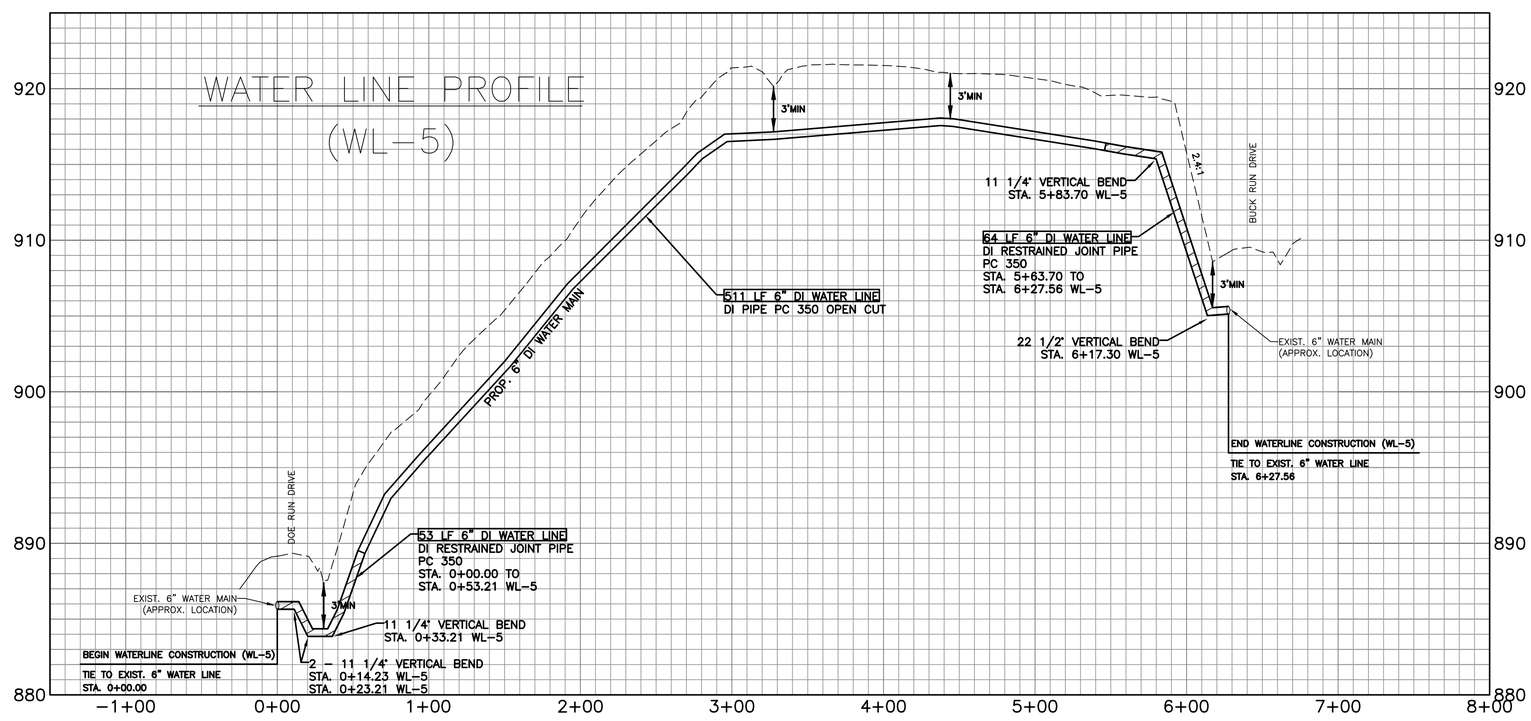

NOTE:
FOR WL-4 PLAN, SEE SHEET UC-12
FOR WL-5 PLAN, SEE SHEET UC-17

6" D.I. WATER MAIN RELOCATION - PROJECT 74333

9333

6" & 8" D.I. WATER MAIN RELOCATION - PROJECT 74334

9334