PROJECT REFERENCE NO.	SHEET NO.
U-2579B	UO-07

UTILITIES BY OTHERS

NOTE:
ALL PROPOSED UTILITY WORK SHOWN ON THIS SHEET WILL BE DONE BY OTHERS. NO PAYMENT WILL BE MADE TO THE CONTRACTOR FOR PROPOSED UTILITY WORK SHOWN ON THIS SHEET.

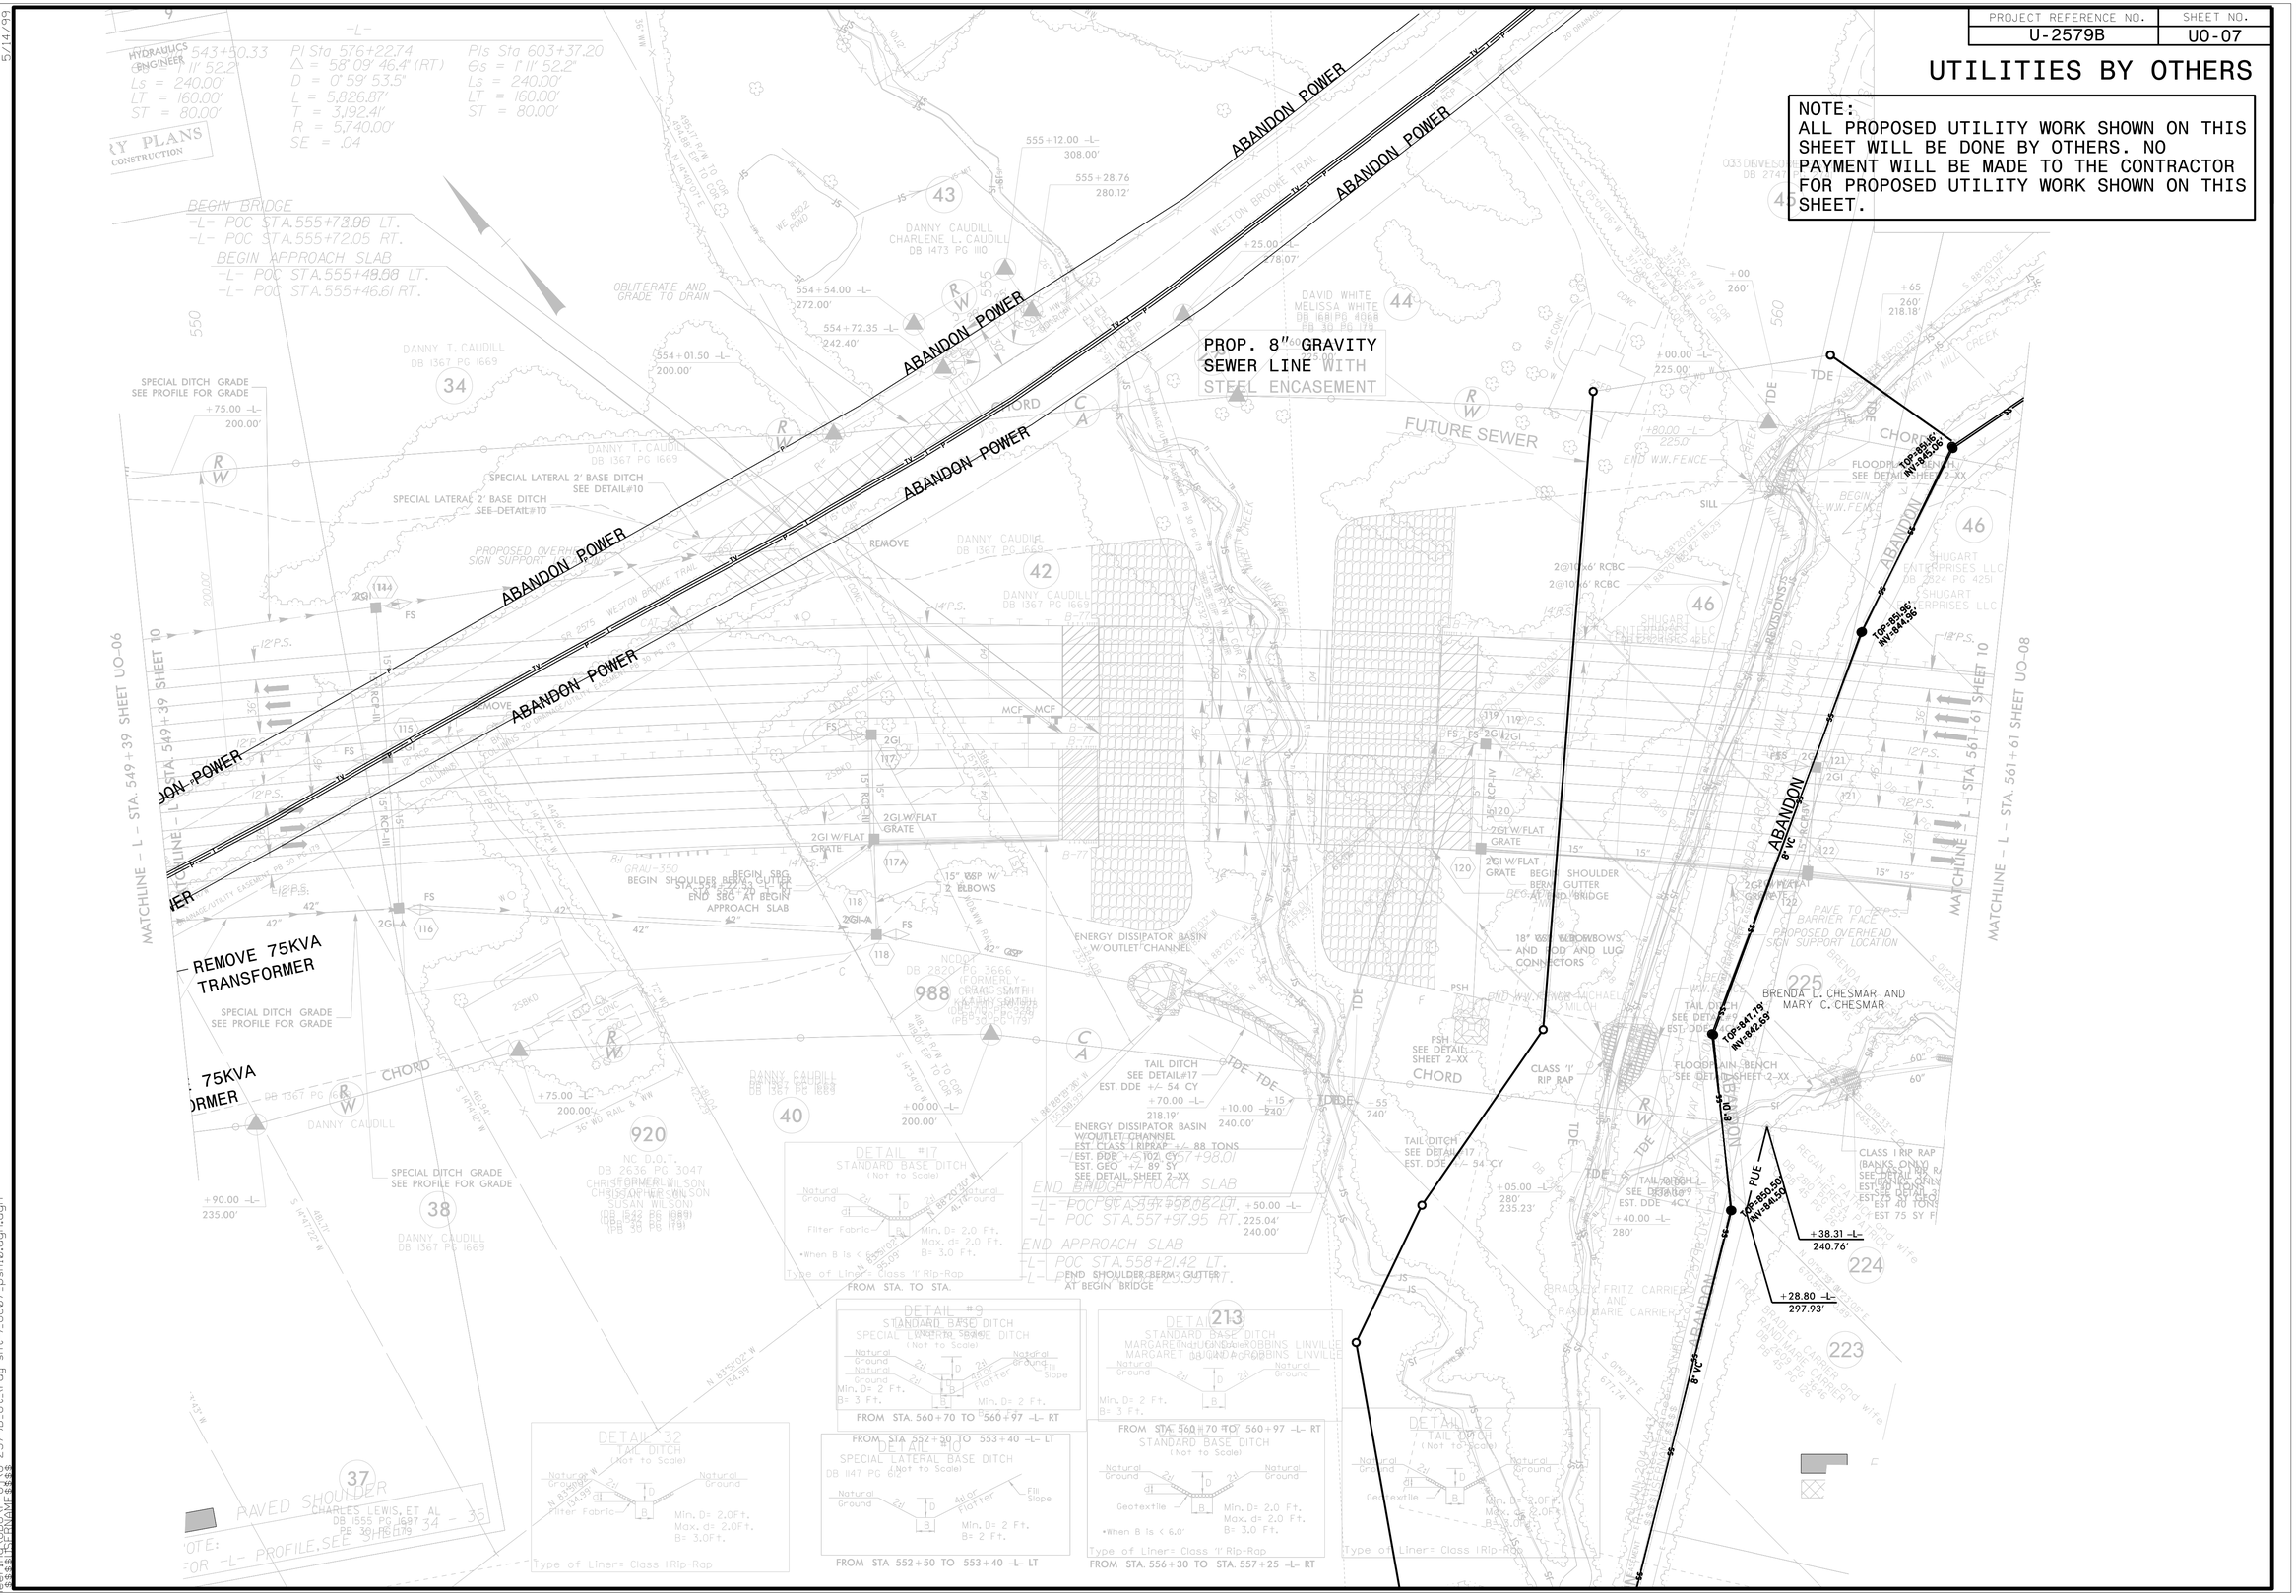

5/14/99

20-JUN-2014 14:43
Engineering\PROJECTS\U-2579B_Ut_Irdy sht*\U007_pshl0.dgn