8/17/99

REVISIONS

PROJECT REFERENCE NO.	SHEET NO.
U-2579B	UC-17

UTILITY CONSTRUCTION PLANS ONLY

NORTH CAROLINA PROFESSIONAL SEAL 037995 ENGINEER AUBREY G. WEBB

DocuSigned by: Aubrey G. Webb, P.E. 9BAD7C5B0BFD4DE... 8/18/2014

50' 25' 0 50' 100'

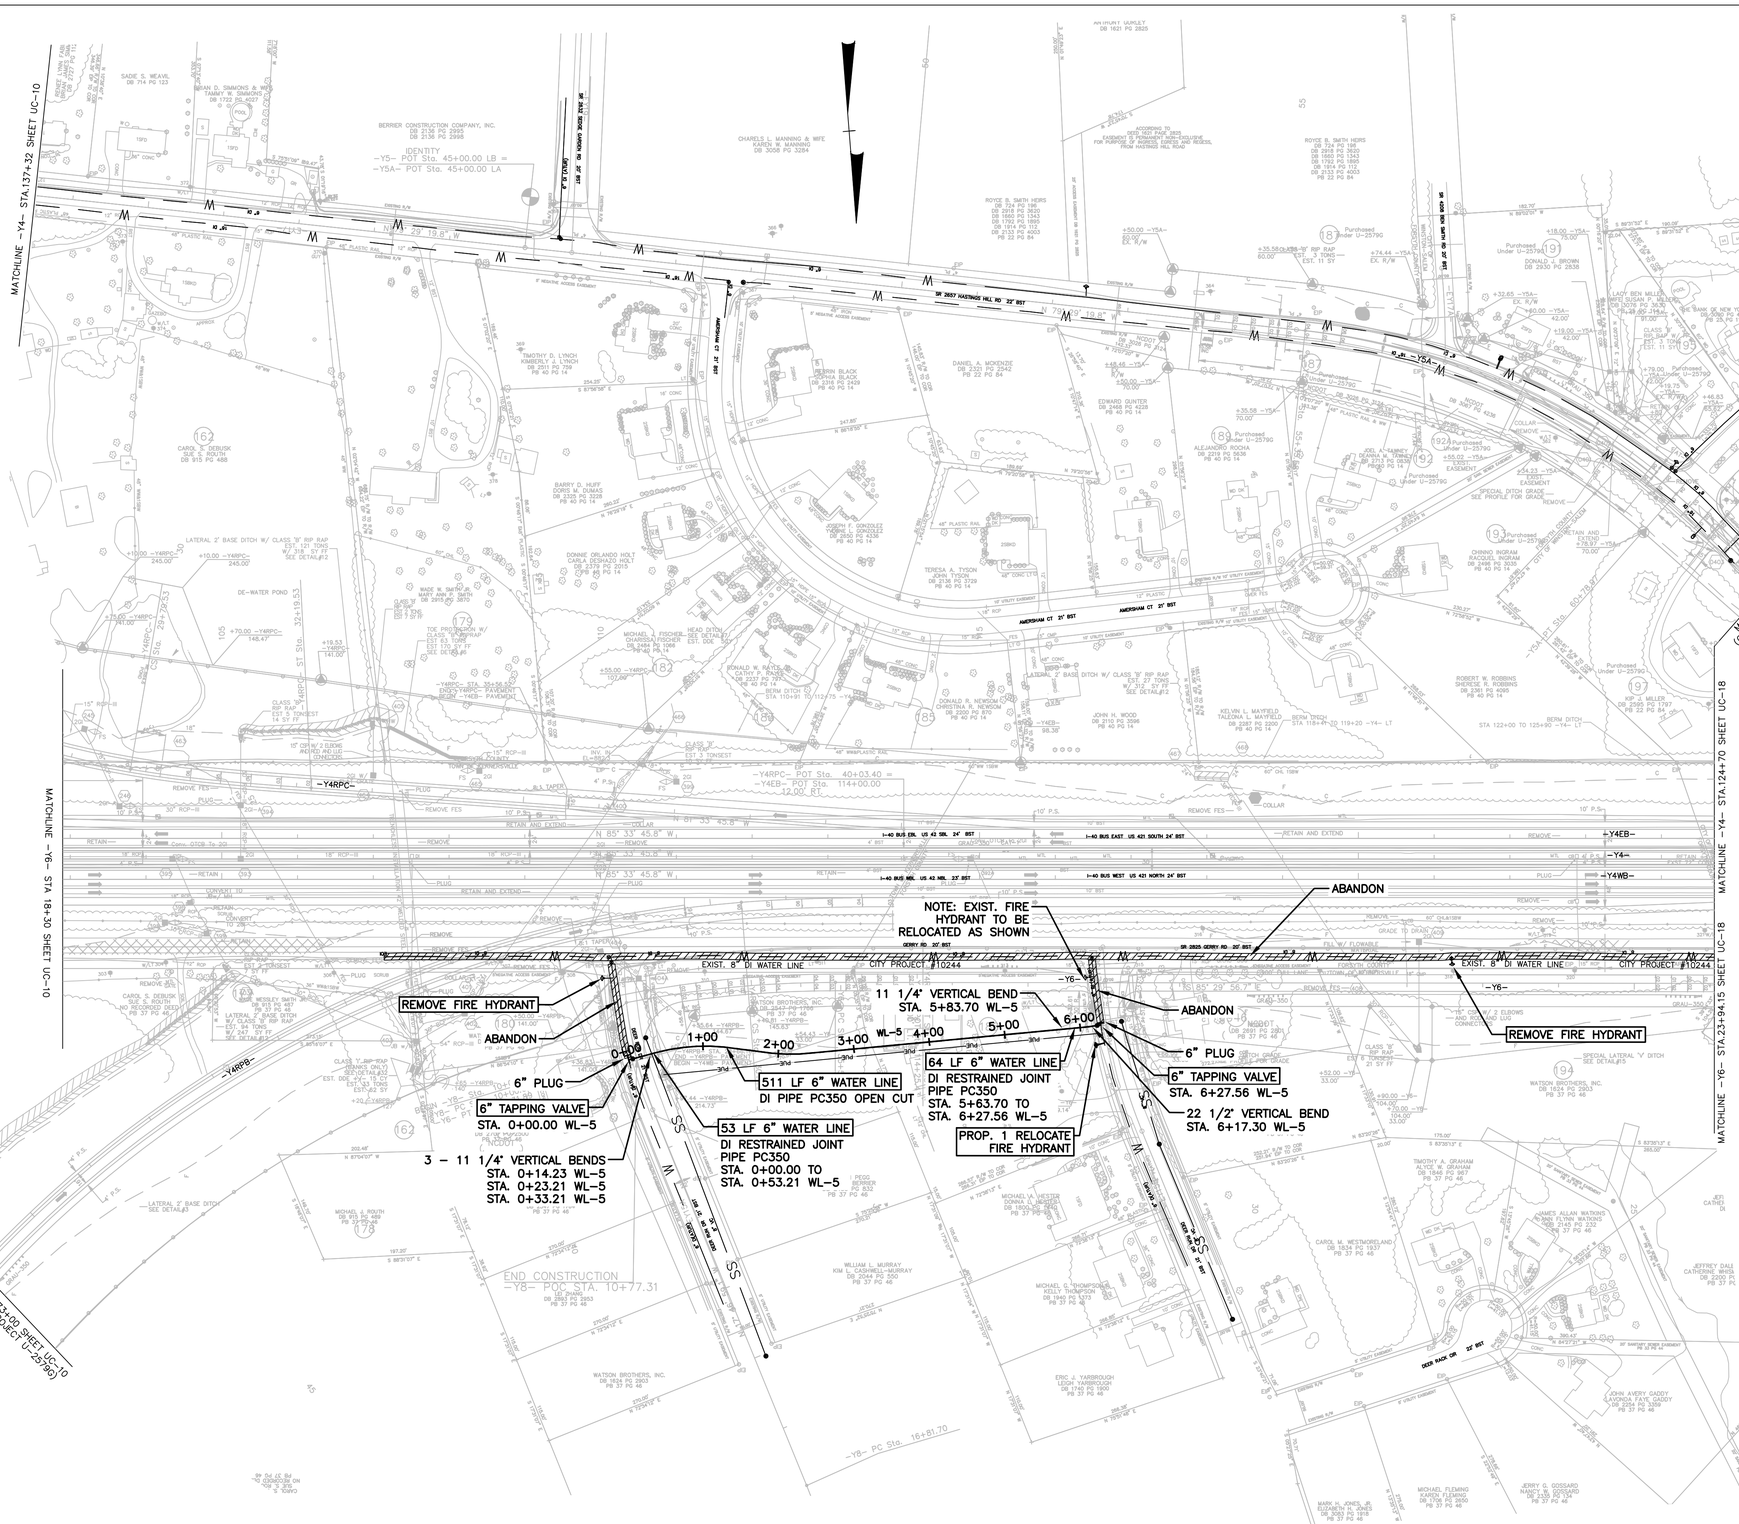

NOTE :
FOR WL-5 PROFILE, SEE SHEET UC-28

6" & 8" D.I. WATER MAIN RELOCATION - PROJECT 74334

9334

CITY OF WINSTON-SALEM
PERMIT NUMBER
WATER 2639
DATE 6-6-14