DocuSign Envelope ID: C512B9D7-BC28-4FD1-8839-F21B55CF7B5C

PROJECT REFERENCE NO.	SHEET NO.
U-2579B	ITS-6

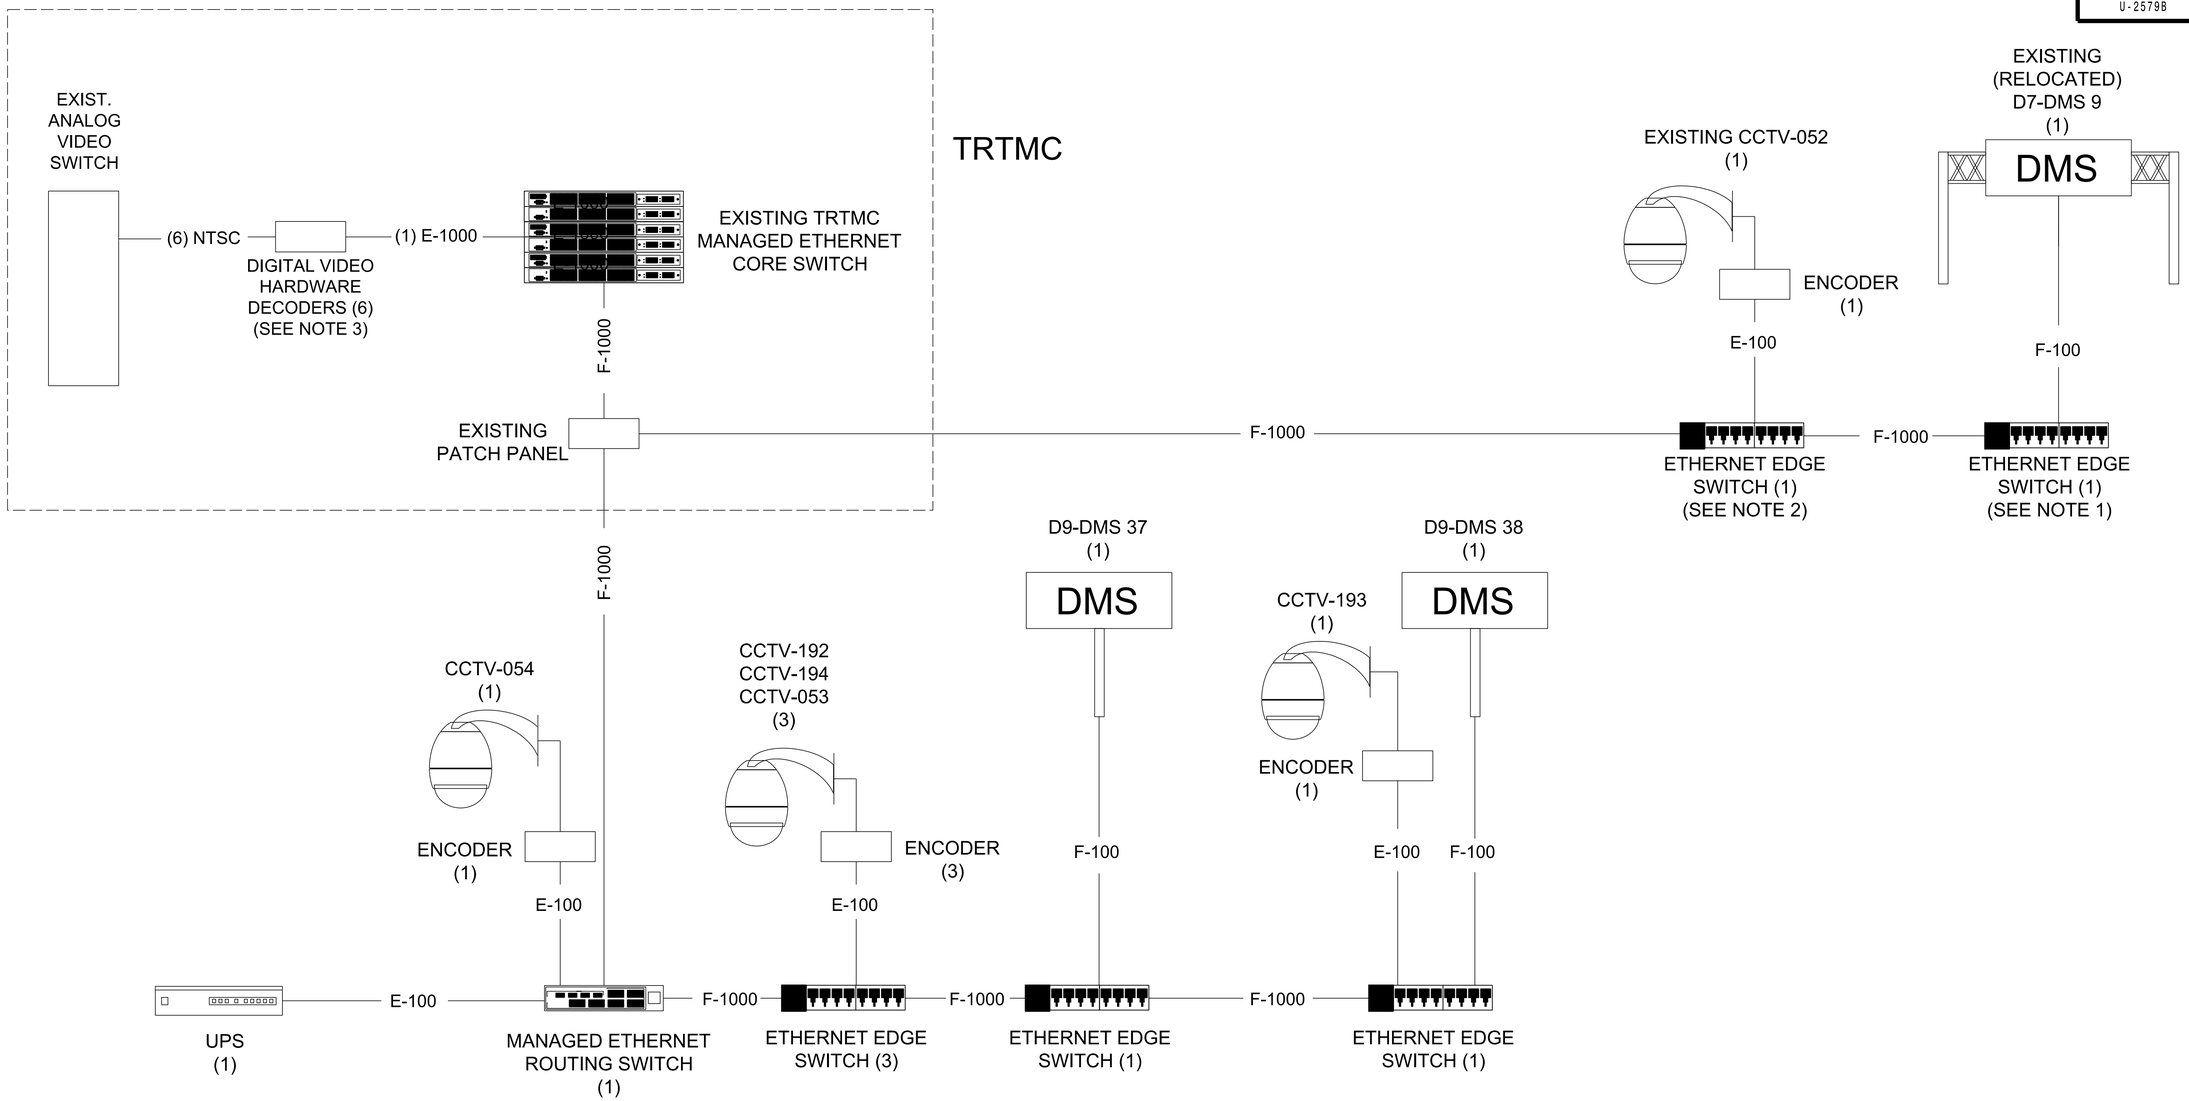

NOTES:

1. INSTALL ETHERNET EDGE SWITCH IN RELOCATED DMS CABINET ON BUSINESS 40.
2. INSTALL ETHERNET EDGE SWITCH IN EXISTING CCTV CABINET ON BUSINESS 40.
3. INSTALL CARD CAGE AND DIGITAL HARDWARE DECODERS (6) IN PROPOSED COMMUNICATIONS RACK IN TRTMC AND CONNECT TO NETWORK.

Connection Legend

E-100	10/100 TX Ethernet	F-100	10/100 FX Ethernet
E-1000	100/1000 TX Ethernet	F-1000	100/1000 FX Ethernet
RS232	RS232 Connection	DVI	DVI
NTSC	NTSC Video		

ATKINS
5200 77 CENTER DR., SUITE 500
CHARLOTTE, NC 28217
704.665.4411 NCBEES #F-0326

Prepared in the Offices of:
750 N. Greenfield Pkwy., Garner, NC 27529

Central Block Diagram

DIVISION 09 FORSYTH CO KERNERSVILLE

PLAN DATE:	JUNE 2014	REVIEWED BY:	HAB
PREPARED BY:	BJS	REVIEWED BY:	JTB

SCALE: NTS

REVISIONS	INIT.	DATE

SEAL
NORTH CAROLINA PROFESSIONAL ENGINEER SEAL 019962 HENRY ALFRED BADGETT
DocuSigned by: Alf Badgett 6/9/2014
SIGNATURE DATE
CADD Filename: 6_Block Diagram.dgn