PROJECT REFERENCE NO.	SHEET NO.
U-2579B	U0-03

UTILITIES BY OTHERS

NOTE:
ALL PROPOSED UTILITY WORK SHOWN ON THIS SHEET WILL BE DONE BY OTHERS. NO PAYMENT WILL BE MADE TO THE CONTRACTOR FOR PROPOSED UTILITY WORK SHOWN ON THIS SHEET.

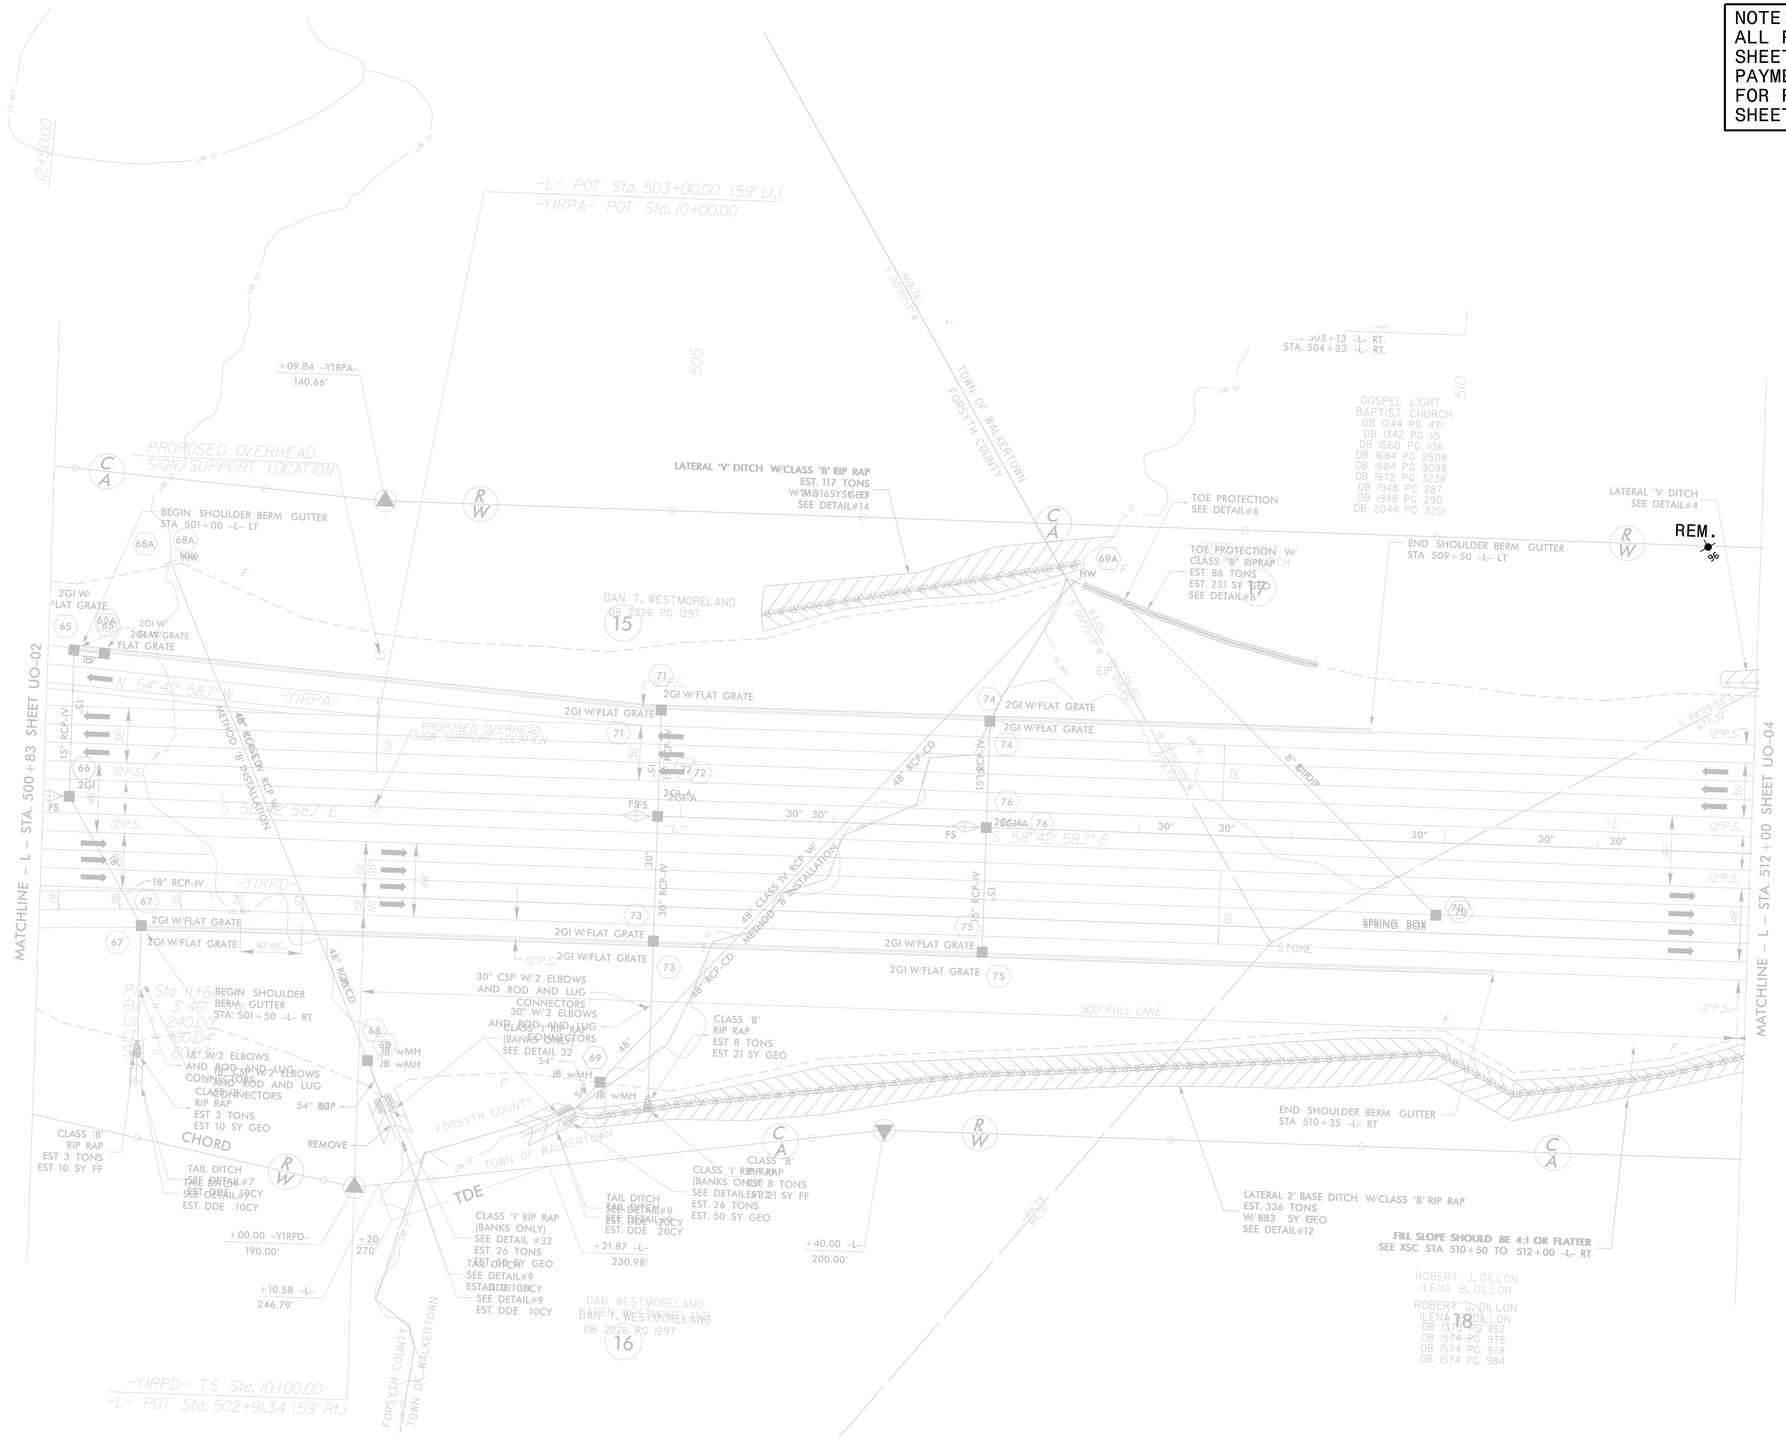

5/14/99

20-JUN-2014 13:56
Engineering\Roadway\Proj\U-2579B_Ut_rdy sht#1_U003_psh6.dgn
$$$$USERNAME$$$$