PROJECT REFERENCE NO.	SHEET NO.
U-2579B	UC-4

UTILITY CONSTRUCTION PLANS ONLY
NORTH CAROLINA PROFESSIONAL ENGINEER SEAL 025507
DAVID A. GANEE, JR.
DAVID A. GANEE, JR.
1C2EAC1C1A1A4A... 6/11/2014

UTILITY CONSTRUCTION PLANS ONLY
NORTH CAROLINA PROFESSIONAL ENGINEER SEAL 037995
ASHLEY S. WEBB
ASHLEY S. WEBB
9BAD7C5B4F8A4E... 6/11/2014

50' 25' 0 50' 100'

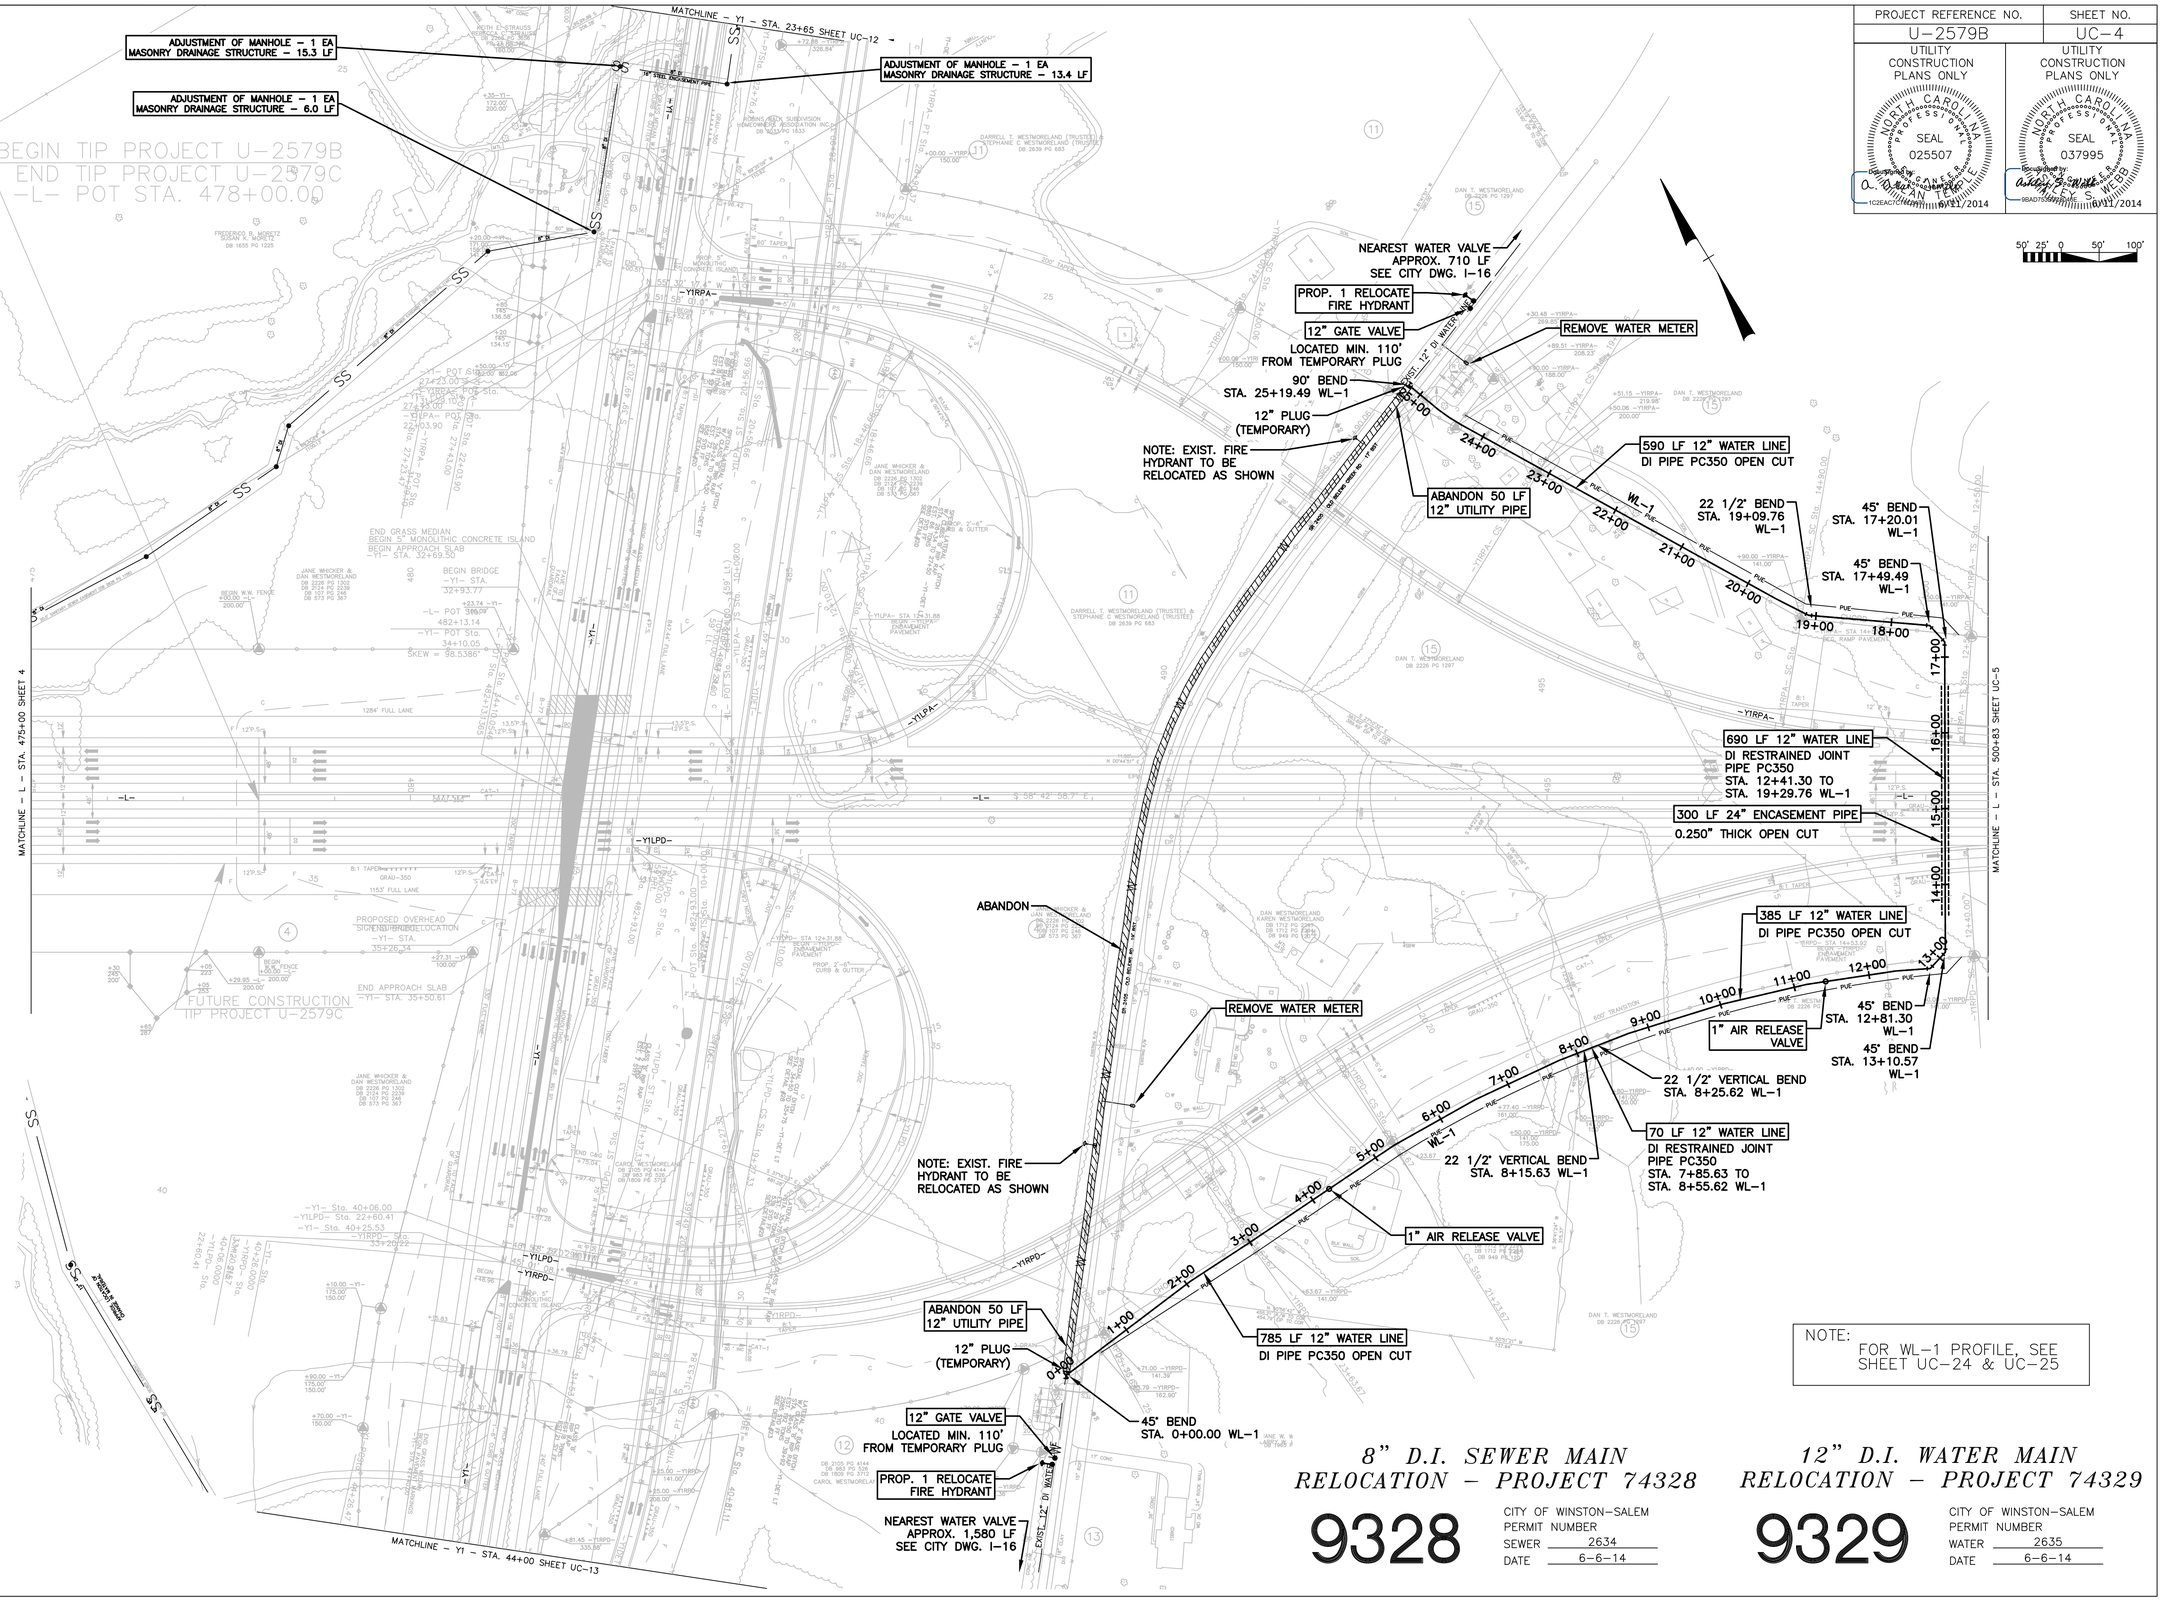

NOTE:
FOR WL-1 PROFILE, SEE
SHEET UC-24 & UC-25

8" D.I. SEWER MAIN RELOCATION – PROJECT 74328

9328

CITY OF WINSTON-SALEM
PERMIT NUMBER
SEWER 2634
DATE 6-6-14

12" D.I. WATER MAIN RELOCATION – PROJECT 74329

9329

CITY OF WINSTON-SALEM
PERMIT NUMBER
WATER 2635
DATE 6-6-14

8/17/99

REVISIONS

RIGHT OF WAY REVISION, 11/5/12 – PARCEL NUMBER 3 REMOVED

DESIGN ENGINEER
SEAL
025507
DAVID A. GANEE, JR.
DAVID A. GANEE, JR.
1C2EAC1C1A1A4A...
6/11/2014