DocuSign Envelope ID: 9902AAAD-E369-4BAA-98A5-8226DAF4240A

PROJECT REFERENCE NO.	SHEET NO.
U-2579B	ITS-46

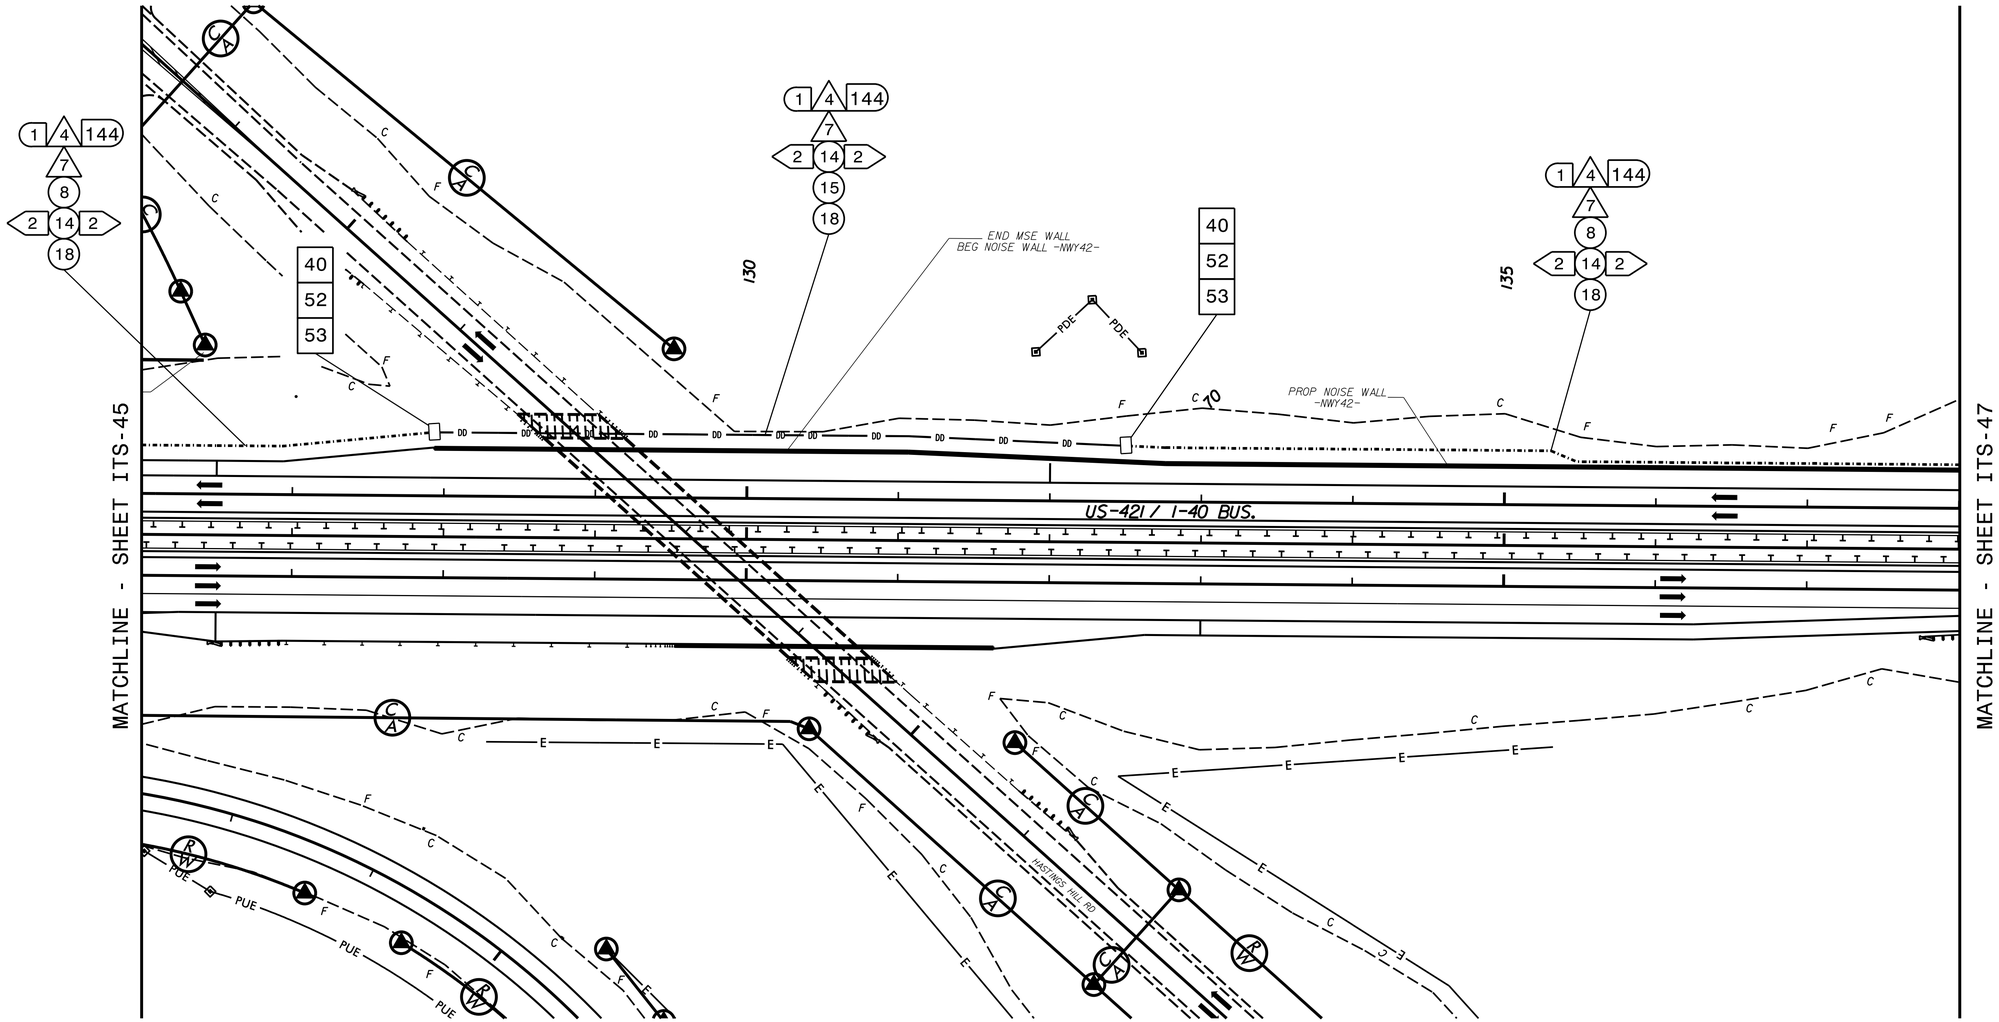

NOTE:
1. REMOVE TEMPORARY FIBER-OPTIC COMMUNICATIONS CABLE, WOOD POLES, RISERS, MESSENGER CABLE, AND GUY ASSEMBLIES. SEE ITS-8 THROUGH ITS-18 FOR LOCATION AND QUANTITY.

ATKINS
5200 77 CENTER DR, SUITE 500
CHARLOTTE, NC 28217
704.665.4411 NCBEES #F-0326

Prepared in the Offices of:
STATE OF NORTH CAROLINA DEPARTMENT OF TRANSPORTATION
Transportation Mobility and Safety Division
Intermodal Transportation Revenue Section
750 N. Greenfield Pkwy., Garner, NC 27529

Northern Beltway
Cable Layout Plans

DIVISION 09 FORSYTH CO KERNERSVILLE

PLAN DATE:	JUNE 2014	REVIEWED BY:	HAB
PREPARED BY:	BJS	REVIEWED BY:	JTB

SCALE 0' 50'

REVISIONS	INIT.	DATE

SEAL
NORTH CAROLINA PROFESSIONAL ENGINEER SEAL 019962 HENRY ALFRED BADGETT
DocuSigned by: Alf Badgett 6/9/2014
SIGNATURE DATE

CADD Filename: 50_Sheet28.dgn