DocuSign Envelope ID: 9902AAAD-E369-4BAA-98A5-8226DAF4240A

PROJECT REFERENCE NO.	SHEET NO.
U-2579B	ITS-27

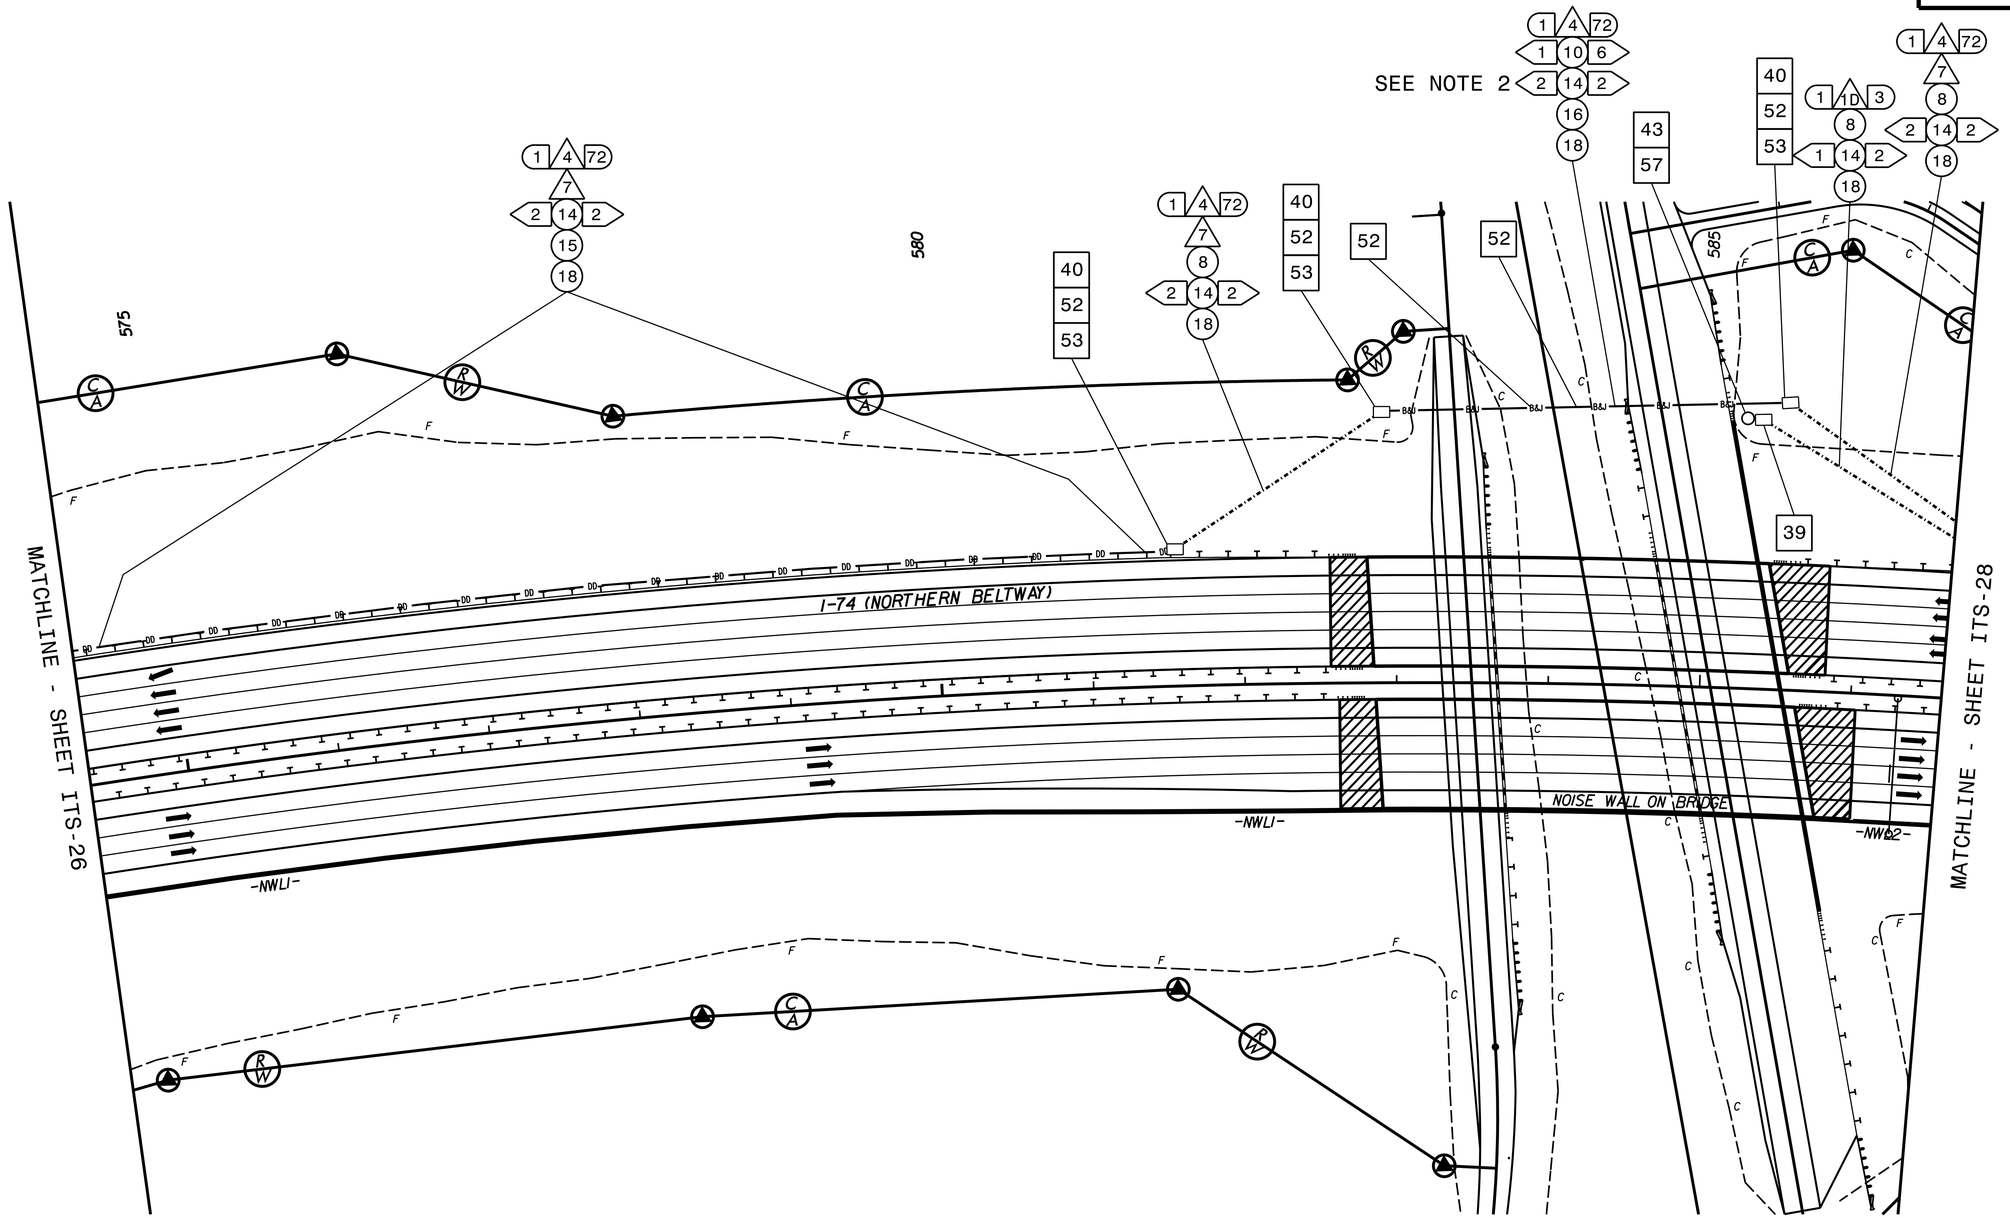

NOTE:
1. ELECTRICAL DESIGN ASSUMES 120V SERVICE.
2. INSTALL 2-2″ HDPE CONDUITS INSIDE BORED AND JACKED 6″ CASING PIPE.

ATKINS
5200 77 CENTER DR, SUITE 500
CHARLOTTE, NC 28217
704.665.4411 NCBEES #F-0326

Prepared in the Offices of:
Transportation Mobility and Safety Division
Traffic Engineering Branch
Intelligent Transportation Systems Section
750 N. Greenfield Pkwy., Garner, NC 27529

SCALE 0′ 50′

Northern Beltway
Cable Layout Plans

DIVISION 09 FORSYTH CO KERNERSVILLE

PLAN DATE:	JUNE 2014	REVIEWED BY:	HAB
PREPARED BY:	BJS	REVIEWED BY:	JTB

REVISIONS	INIT.	DATE

SEAL
NORTH CAROLINA PROFESSIONAL SEAL 019962 ENGINEER ALFRED BADGETT
DocuSigned by: Alf Badgett 6/9/2014
602F42EEF98C43F
SIGNATURE DATE
CADD Filename: 50_Sheet9.dgn