PROJECT REFERENCE NO.	SHEET NO.
U-2579B	UC-5

UTILITY CONSTRUCTION PLANS ONLY

NORTH CAROLINA PROFESSIONAL ENGINEER SEAL 025507

8/11/2014

8/17/99

REVISIONS

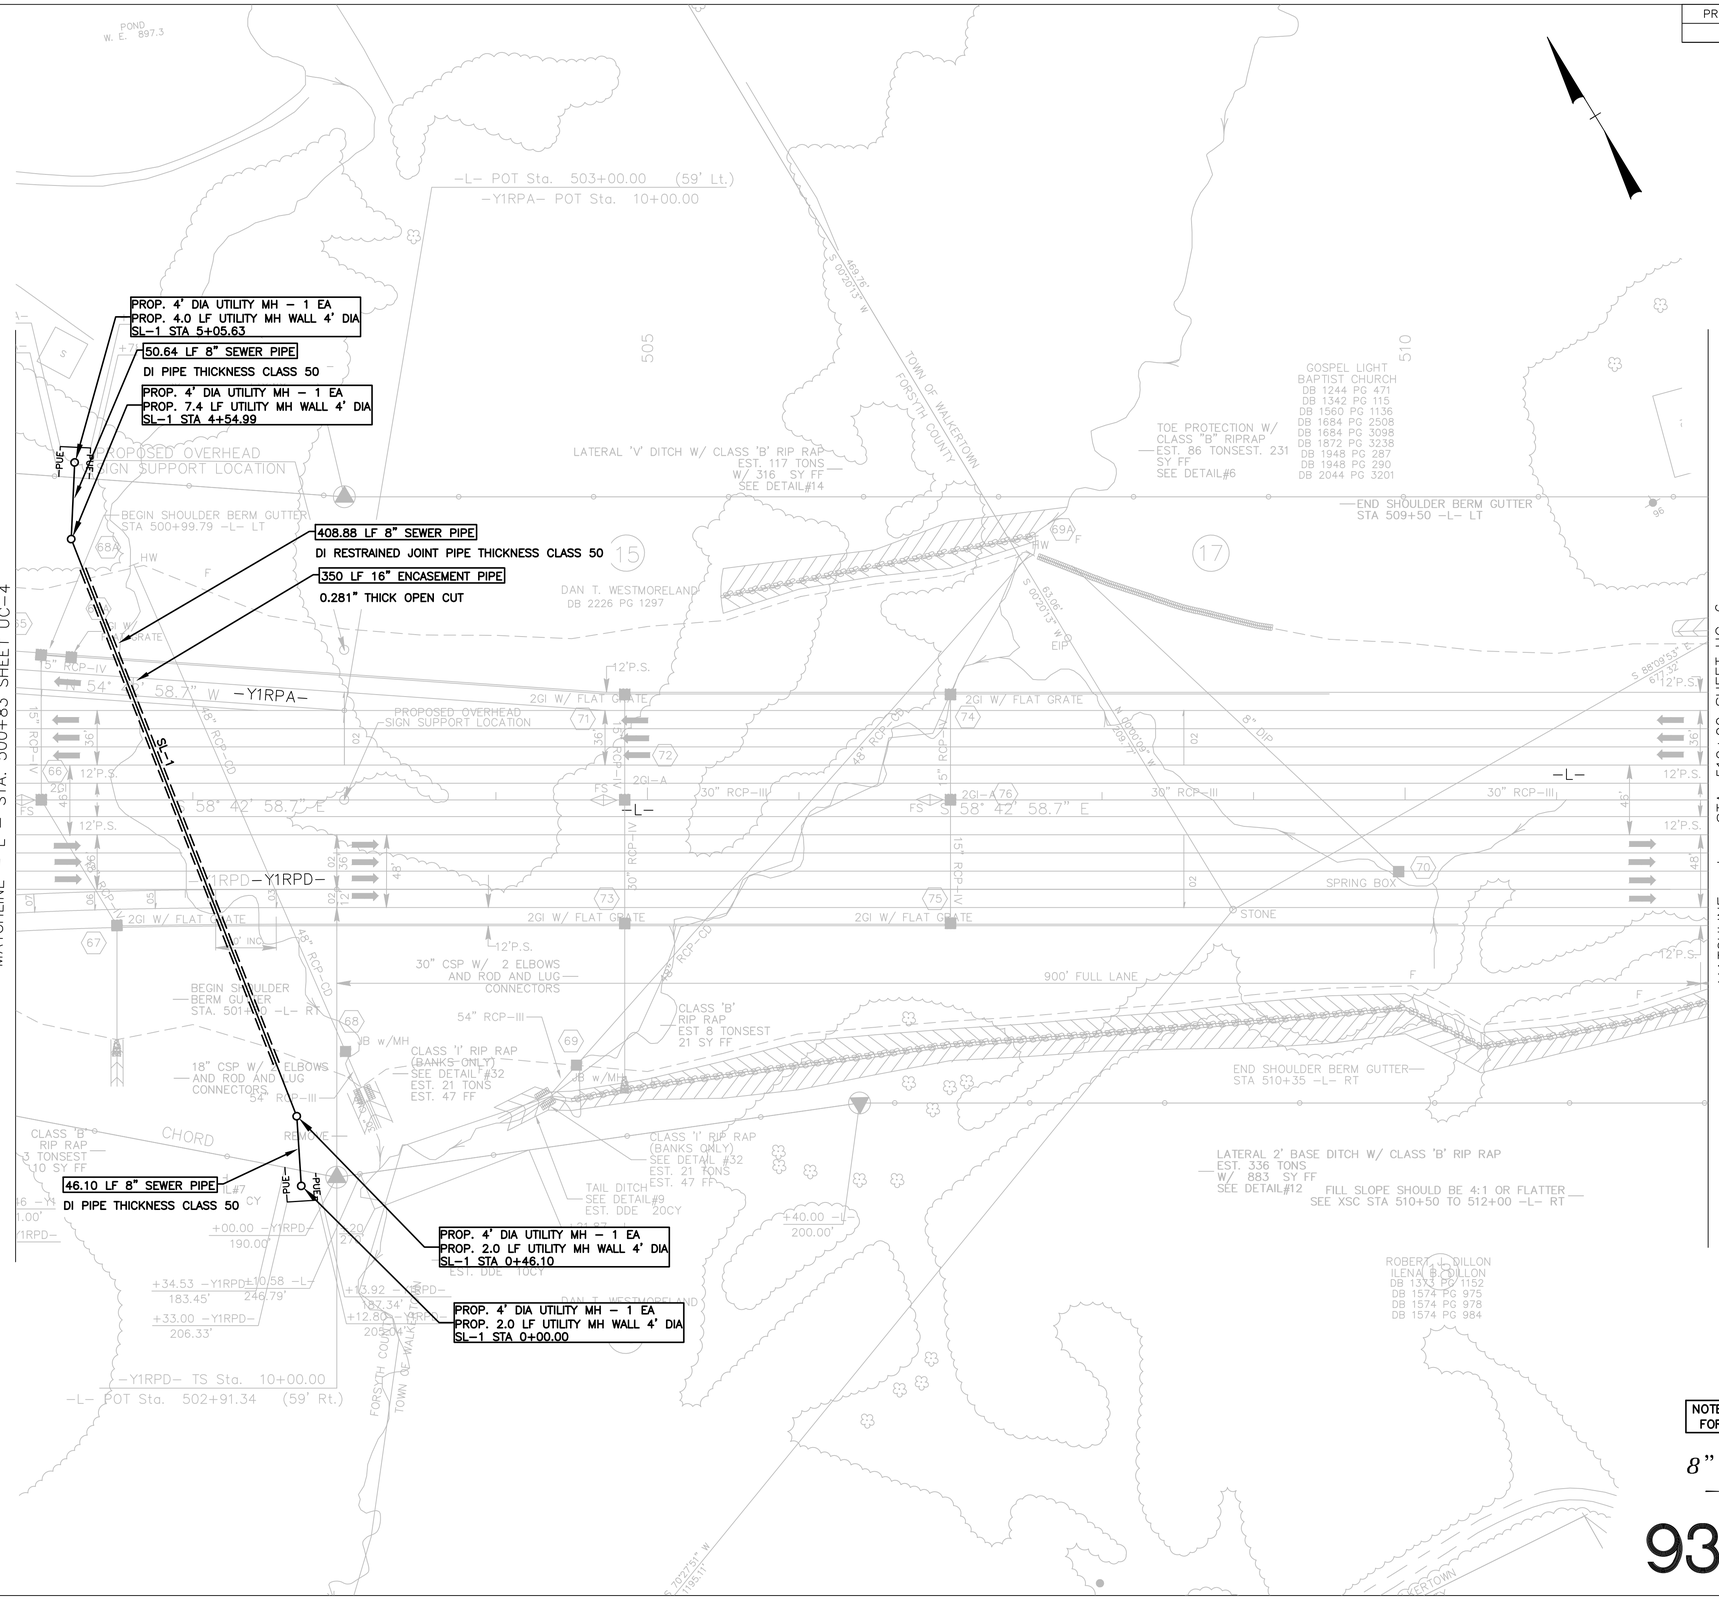

NOTE :
FOR SL-1 PROFILE, SEE SHEET UC-19

8" D.I. SEWER MAIN – PROJECT 75321

9321

CITY OF WINSTON-SALEM
PERMIT NUMBER
SEWER 2629
DATE 6-6-14