PROJECT REFERENCE NO.	SHEET NO.
U-2579B	UC-26

UTILITY CONSTRUCTION PLANS ONLY

NORTH CAROLINA PROFESSIONAL SEAL 037995 ENGINEER CHRIS S. WEBB

Ashley M. Weeks 01/16/2014

25' 0 25' 50'

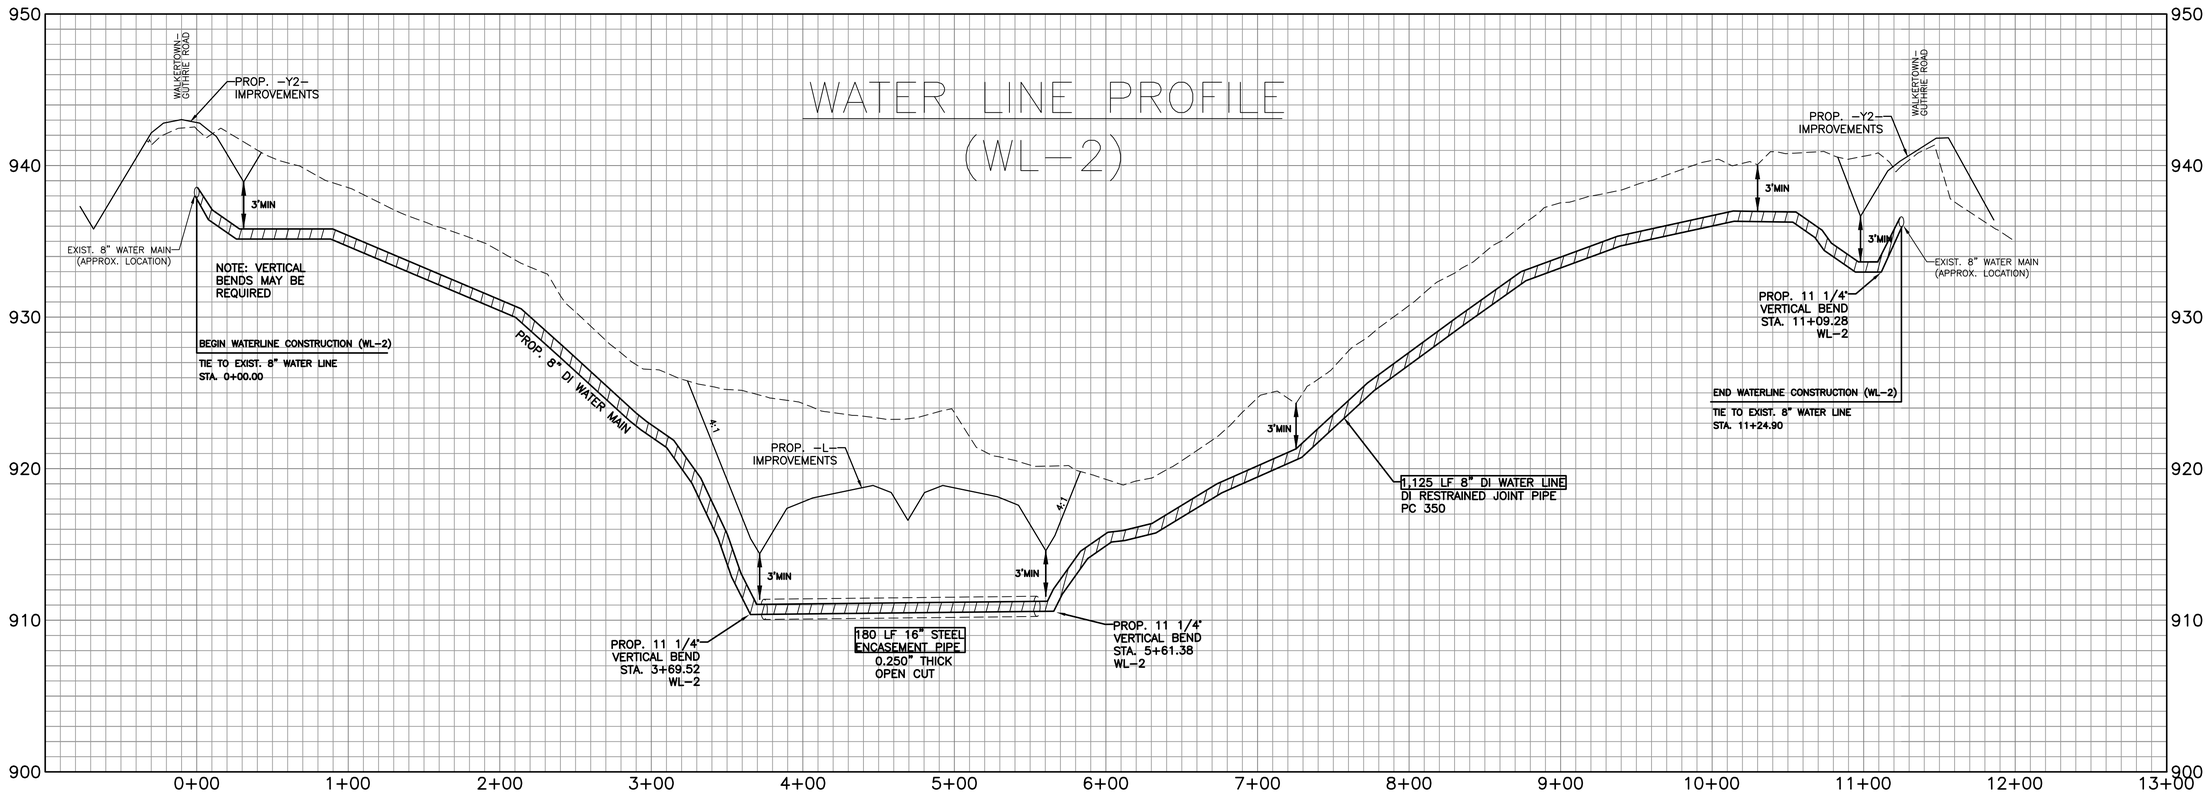

NOTE:
FOR WL-2 PLAN, SEE SHEET UC-6

8" D.I. WATER MAIN RELOCATION – PROJECT 74330

9330