PROJECT REFERENCE NO.	SHEET NO.
U-2579B	UC-24

UTILITY CONSTRUCTION PLANS ONLY

NORTH CAROLINA PROFESSIONAL SEAL 037995 ENGINEER

DocuSigned by: Ashley G. Webb, E.I.T. Project Engineer
DocuSigned by: Michael S. Webb, P.E. Project Engineer
9BAD7C5B8A4B4C8... 5/13/2014

25' 0 25' 50'

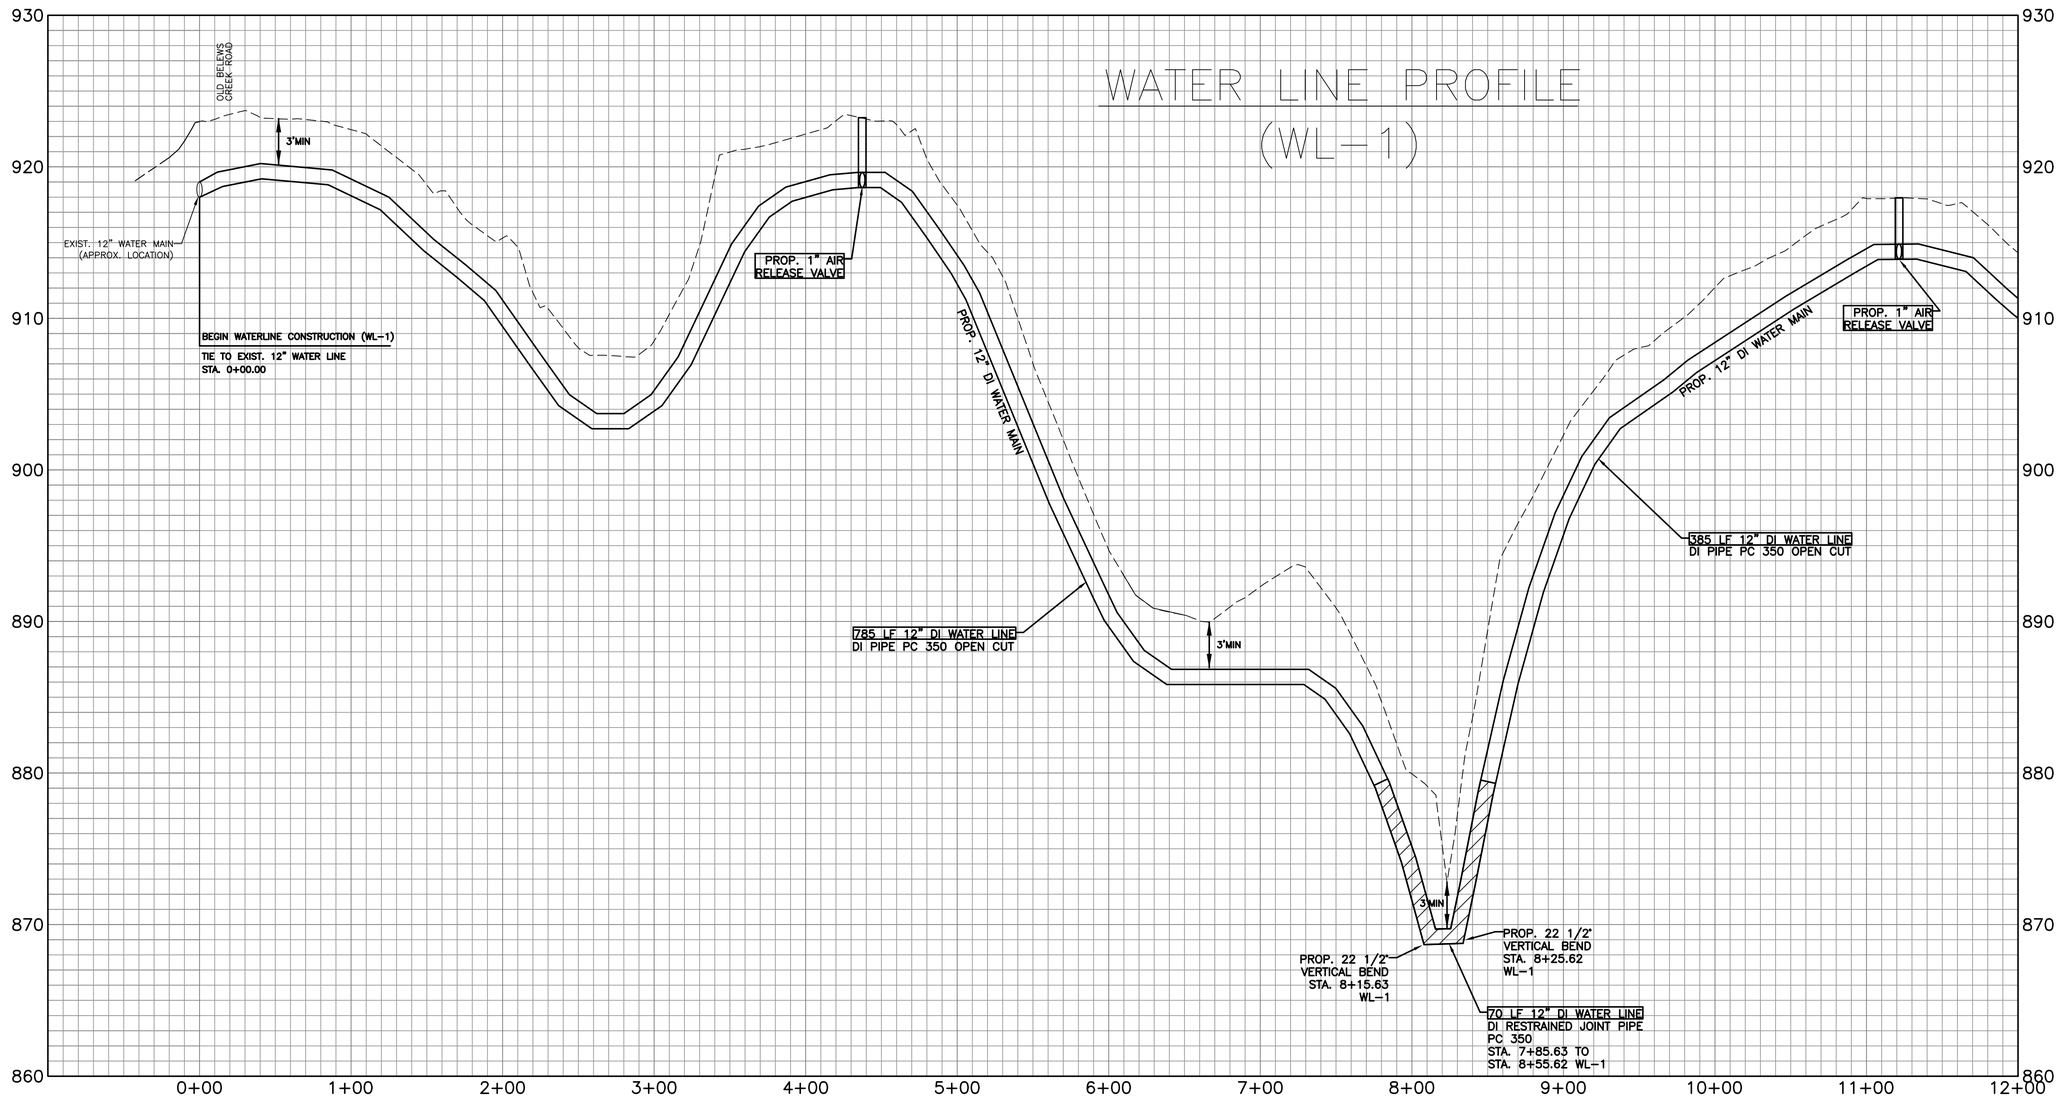

NOTE:
FOR WL-1 PLAN, SEE SHEET UC-4

12" D.I. WATER MAIN RELOCATION – PROJECT 74329

9329