PROJECT REFERENCE NO.	SHEET NO.
U-2579B	U0-15

UTILITIES BY OTHERS

NOTE:
ALL PROPOSED UTILITY WORK SHOWN ON THIS SHEET WILL BE DONE BY OTHERS. NO PAYMENT WILL BE MADE TO THE CONTRACTOR FOR PROPOSED UTILITY WORK SHOWN ON THIS SHEET.

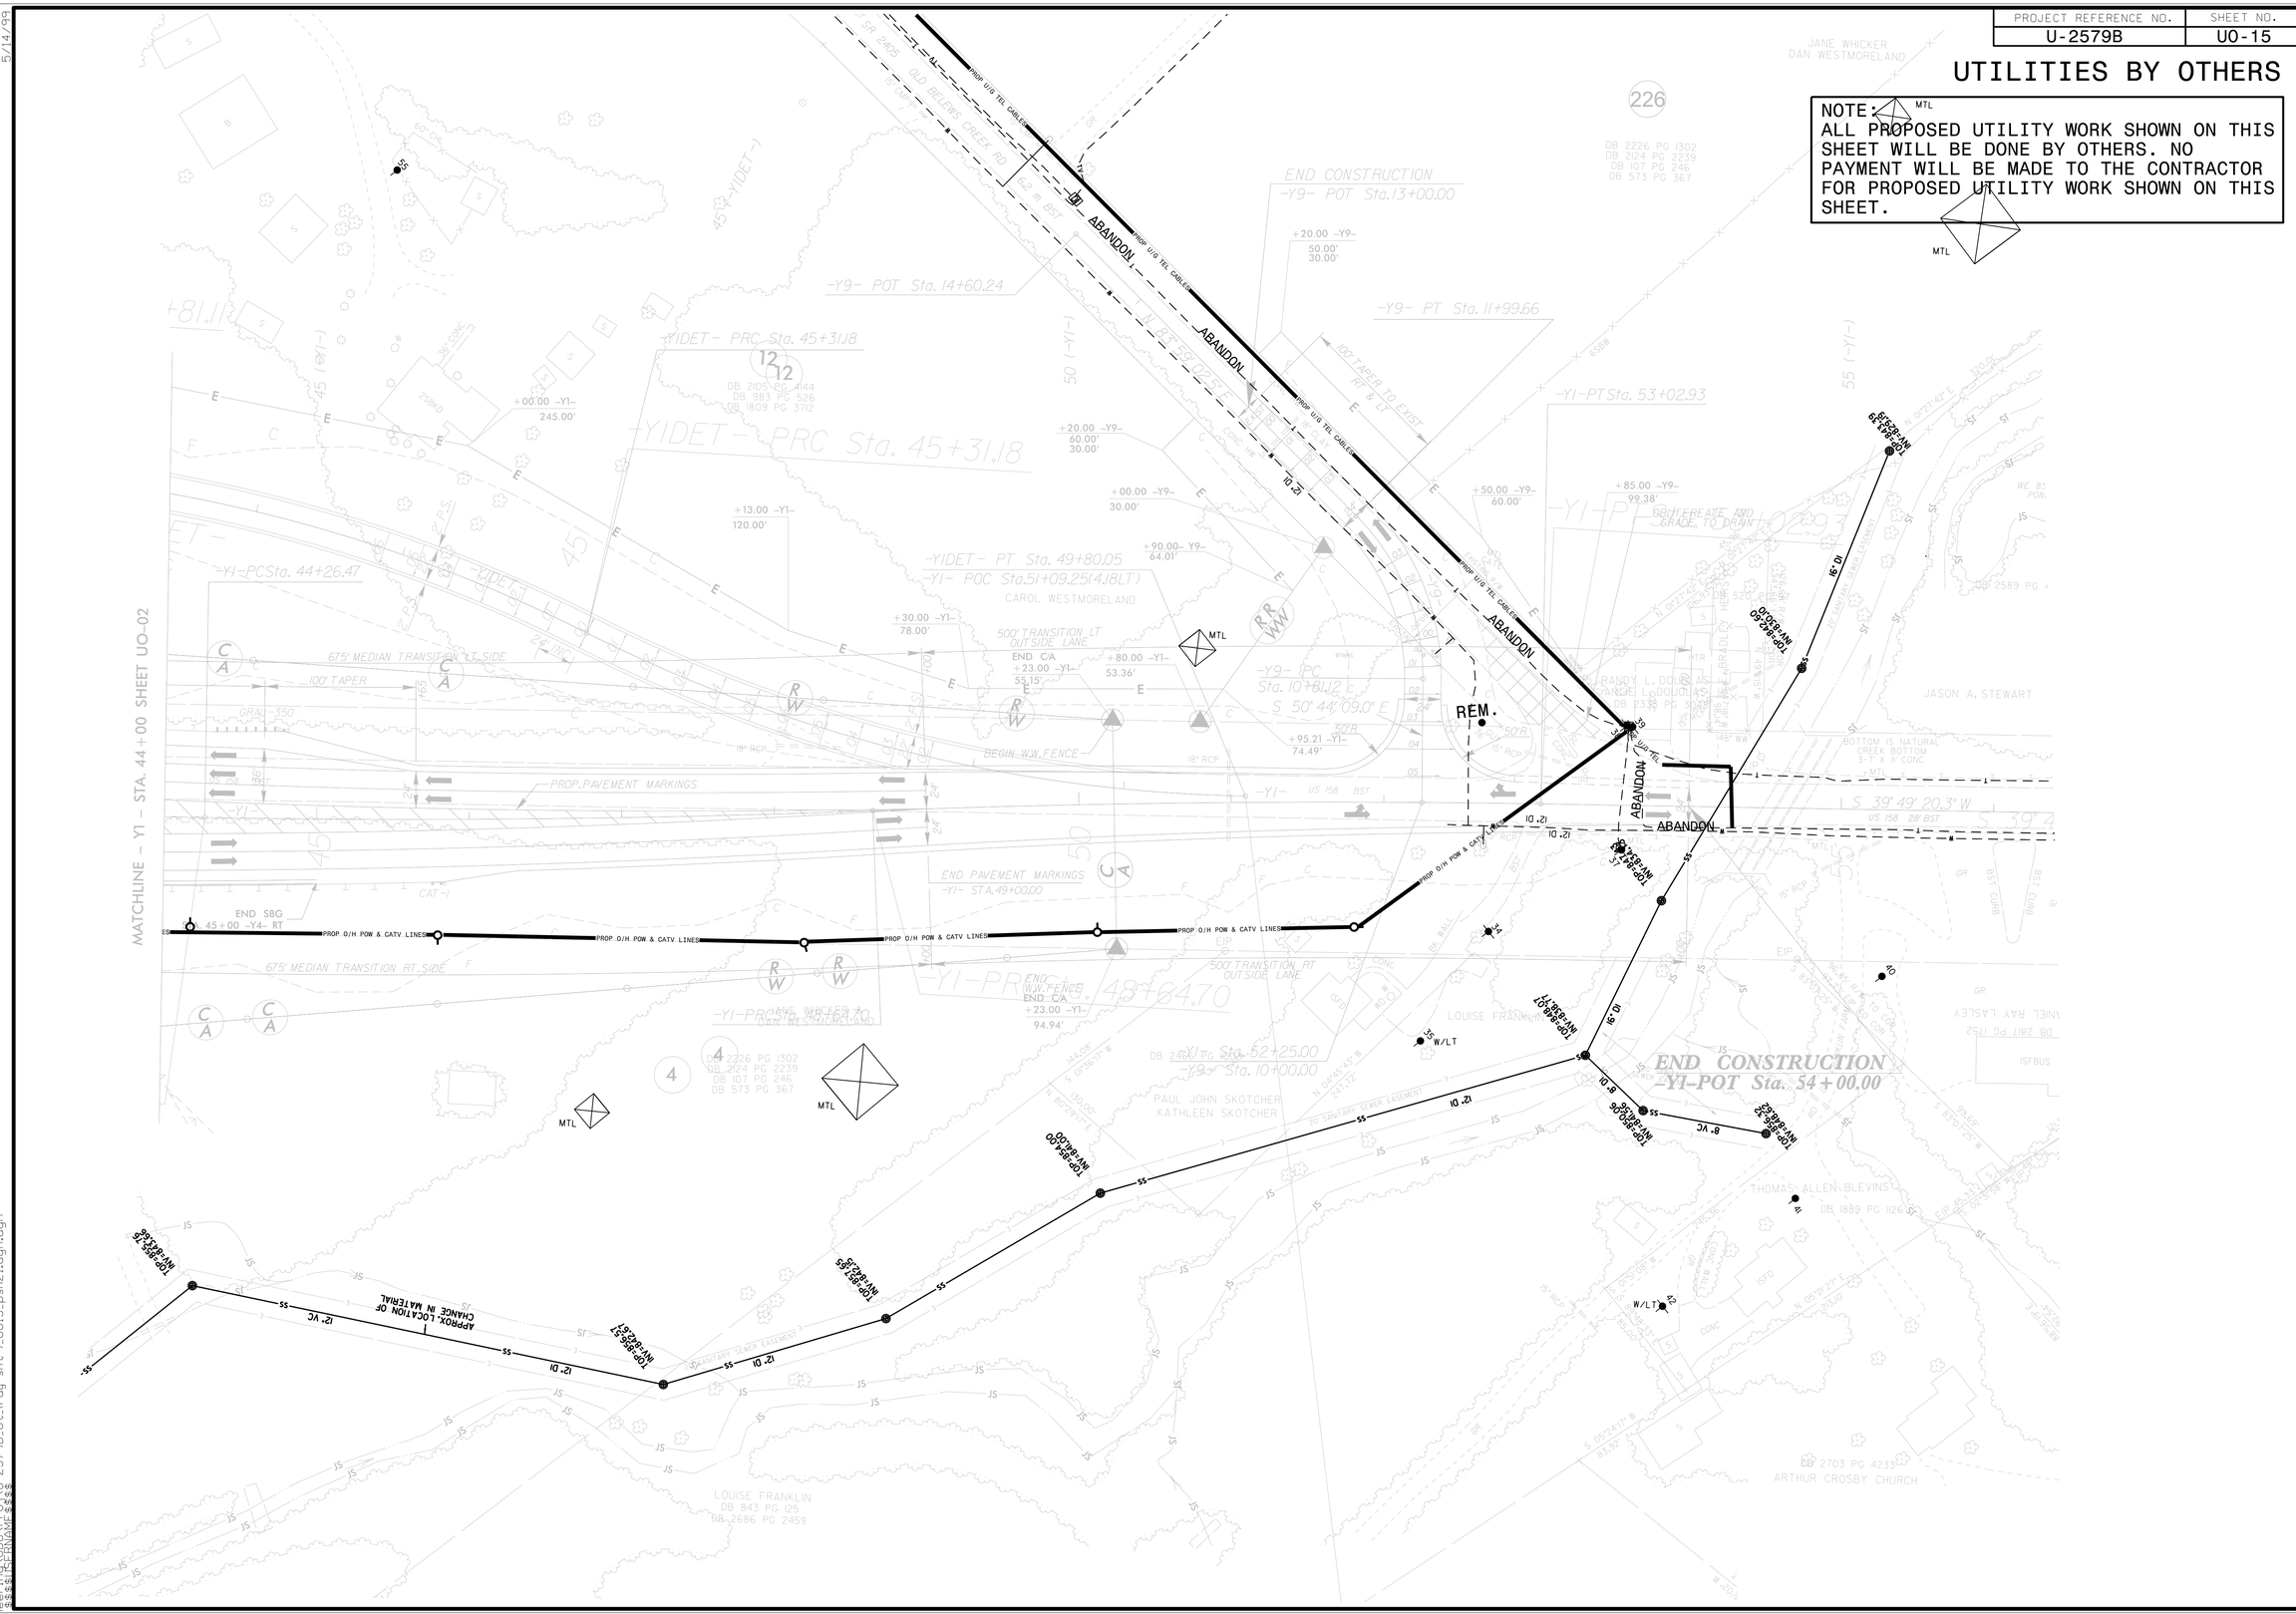

5/14/99

23-JUN-2014 10:05
Engineering\TIPROJ\U-2579B_Ut_(rdy sht#)_U0015_psh21.dgn
$$$$USERNAME$$$$