DocuSign Envelope ID: 941DE011-6CF8-43C2-8542-9C18DCE72B6F

PROJECT REFERENCE NO.	SHEET NO.
U-2579B	ITS-52

NOTES:

1. CONTRACTOR IS RESPONSIBLE FOR FURNISHING DMS ELEVATIONS FOR ENGINEER'S APPROVAL.
2. USE THE ACTUAL DIMENSIONS AND WEIGHT OF THE DMS PROVIDED BY THE DMS FABRICATOR TO COMPLETE THE DESIGN OF THE DMS STRUCTURE.
3. FIELD VERIFY ALL FOOTING ELEVATIONS AND GROUND SLOPES AT THE FOOTINGS USING THE LATEST NCDOT STANDARD SPECIFICATIONS FOR ROADS AND STRUCTURES.
4. ENSURE THAT THE TOP OF THE FOOTING EXTENDS AT LEAST 6 INCHES AND NOT MORE THAN 24 INCHES ABOVE THE HIGHEST POINT OF THE GROUND SURFACE AT THE FOOTING.
5. DESIGN AND CONSTRUCT THE PEDESTAL STRUCTURE AND DMS ENCLOSURE TO WITHSTAND WIND VELOCITIES OF 90 MPH.
6. VERIFY ALL UNDERGROUND UTILITY LOCATIONS BEFORE BEGINNING ANY UNDERGROUND WORK. DO NOT DAMAGE ANY EXISTING UTILITIES OR NCDOT COMMUNICATIONS CABLE DURING CONSTRUCTION.
7. PROVIDE A FIXED LADDER LEADING TO THE ACCESS PLATFORM.
8. EQUIP THE LADDER WITH A SECURITY COVER (LADDER GUARD). START THE FIRST LADDER RUNG NO MORE THAN 18 INCHES ABOVE A CONCRETE LANDING PAD. DESIGN RUNGS ON 12 INCH CENTER–TO–CENTER TYPICAL SPACING.
9. INSTALL A CONCRETE LANDING PAD MEASURING A MINIMUM 4 INCHES DEEP, 24 INCHES WIDE, AND 36 INCHES LONG DIRECTLY BENEATH THE LADDER.
10. SEE ROADWAY PLANS FOR GUARDRAIL DETAILS.

ESTIMATED DIMENSION: 27′ X 10′
MAXIMUM DEADLOAD OF 5200 LBS

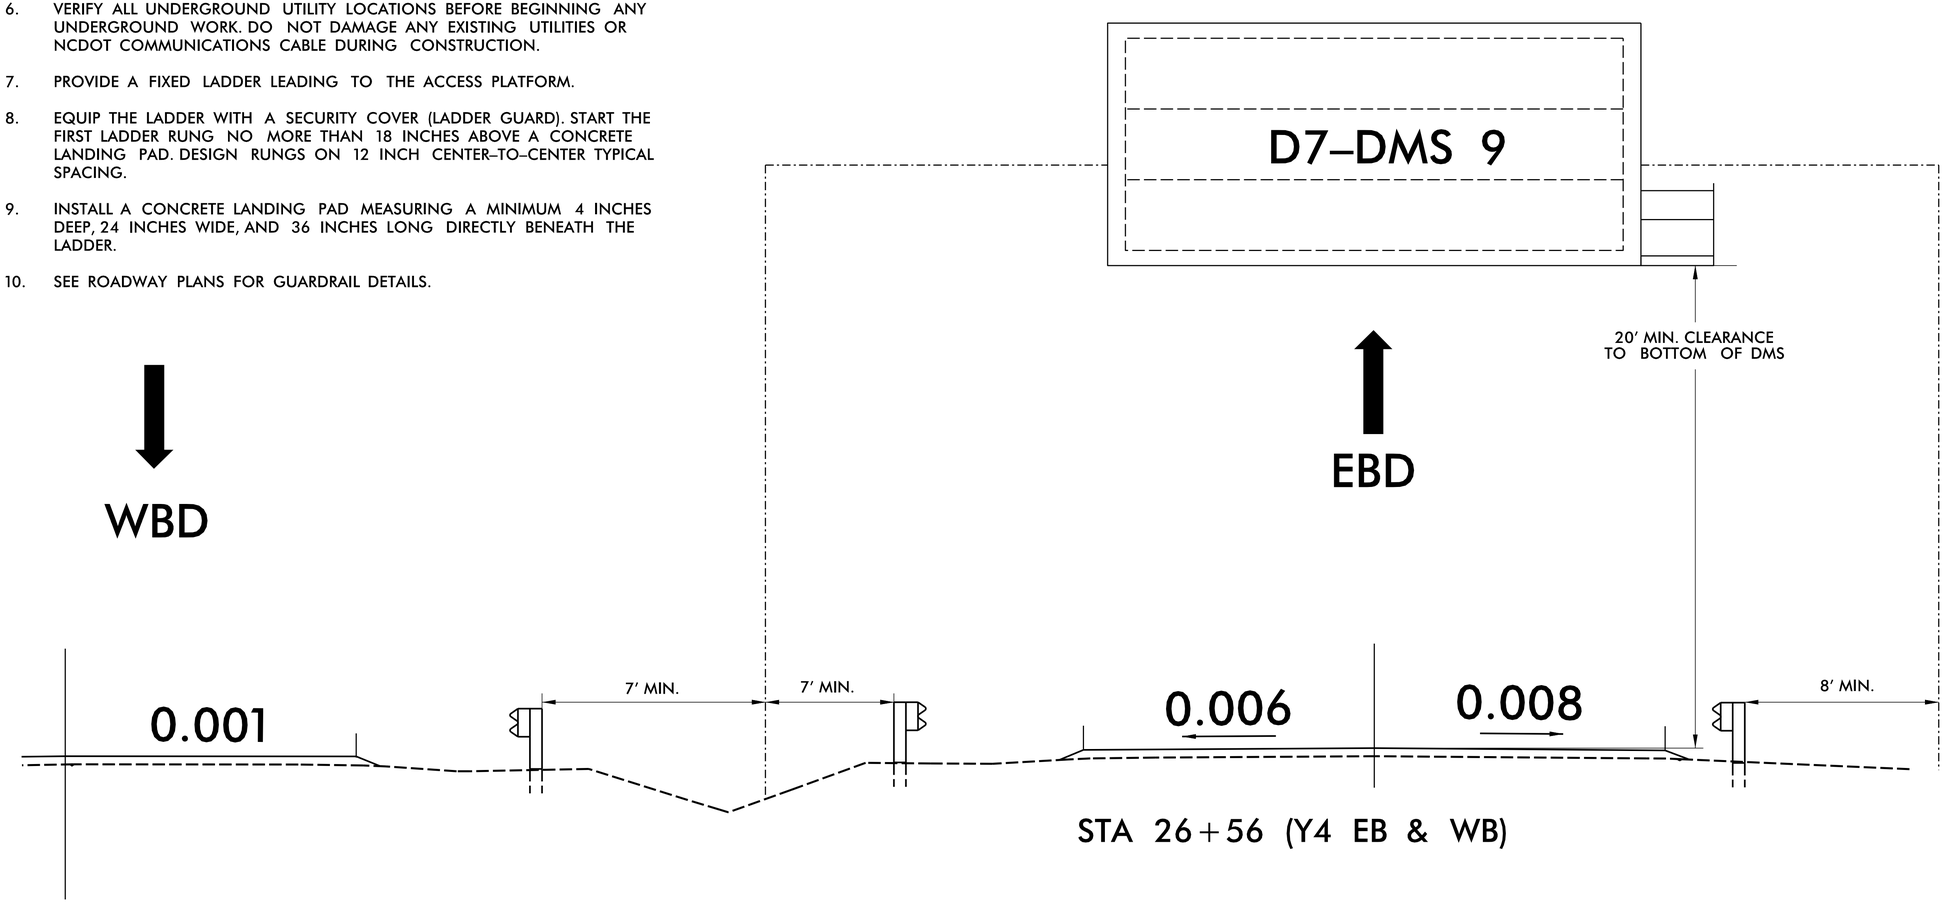

STA 26+56 (Y4 EB & WB)

ATKINS 5200 77 CENTER DR, SUITE 500
CHARLOTTE, NC 28217
704.665.4411 NCBEES #F-0326

Prepared in the Offices of:
Transportation Mobility and Safety Division
STATE OF NORTH CAROLINA DEPARTMENT OF TRANSPORTATION
Intermodal Transportation Planning Section
750 N. Greenfield Pkwy., Garner, NC 27529

D7-DMS 9 Elevation View

DIVISION 09 FORSYTH CO KERNERSVILLE

PLAN DATE:	JUNE 2014	REVIEWED BY:	HAB
PREPARED BY:	BJS	REVIEWED BY:	JTB

SCALE	REVISIONS	INIT.	DATE
NTS			

SEAL
NORTH CAROLINA PROFESSIONAL SEAL 019962 ENGINEER HENRY ALFRED BADGETT III
DocuSigned by: Alf Badgett 6/9/2014
SIGNATURE DATE

CADD Filename: 505_dms 3 elevation.dgn