DocuSign Envelope ID: 9902AAAD-E369-4BAA-98A5-8226DAF4240A

PROJECT REFERENCE NO.	SHEET NO.
U-2579B	ITS-40

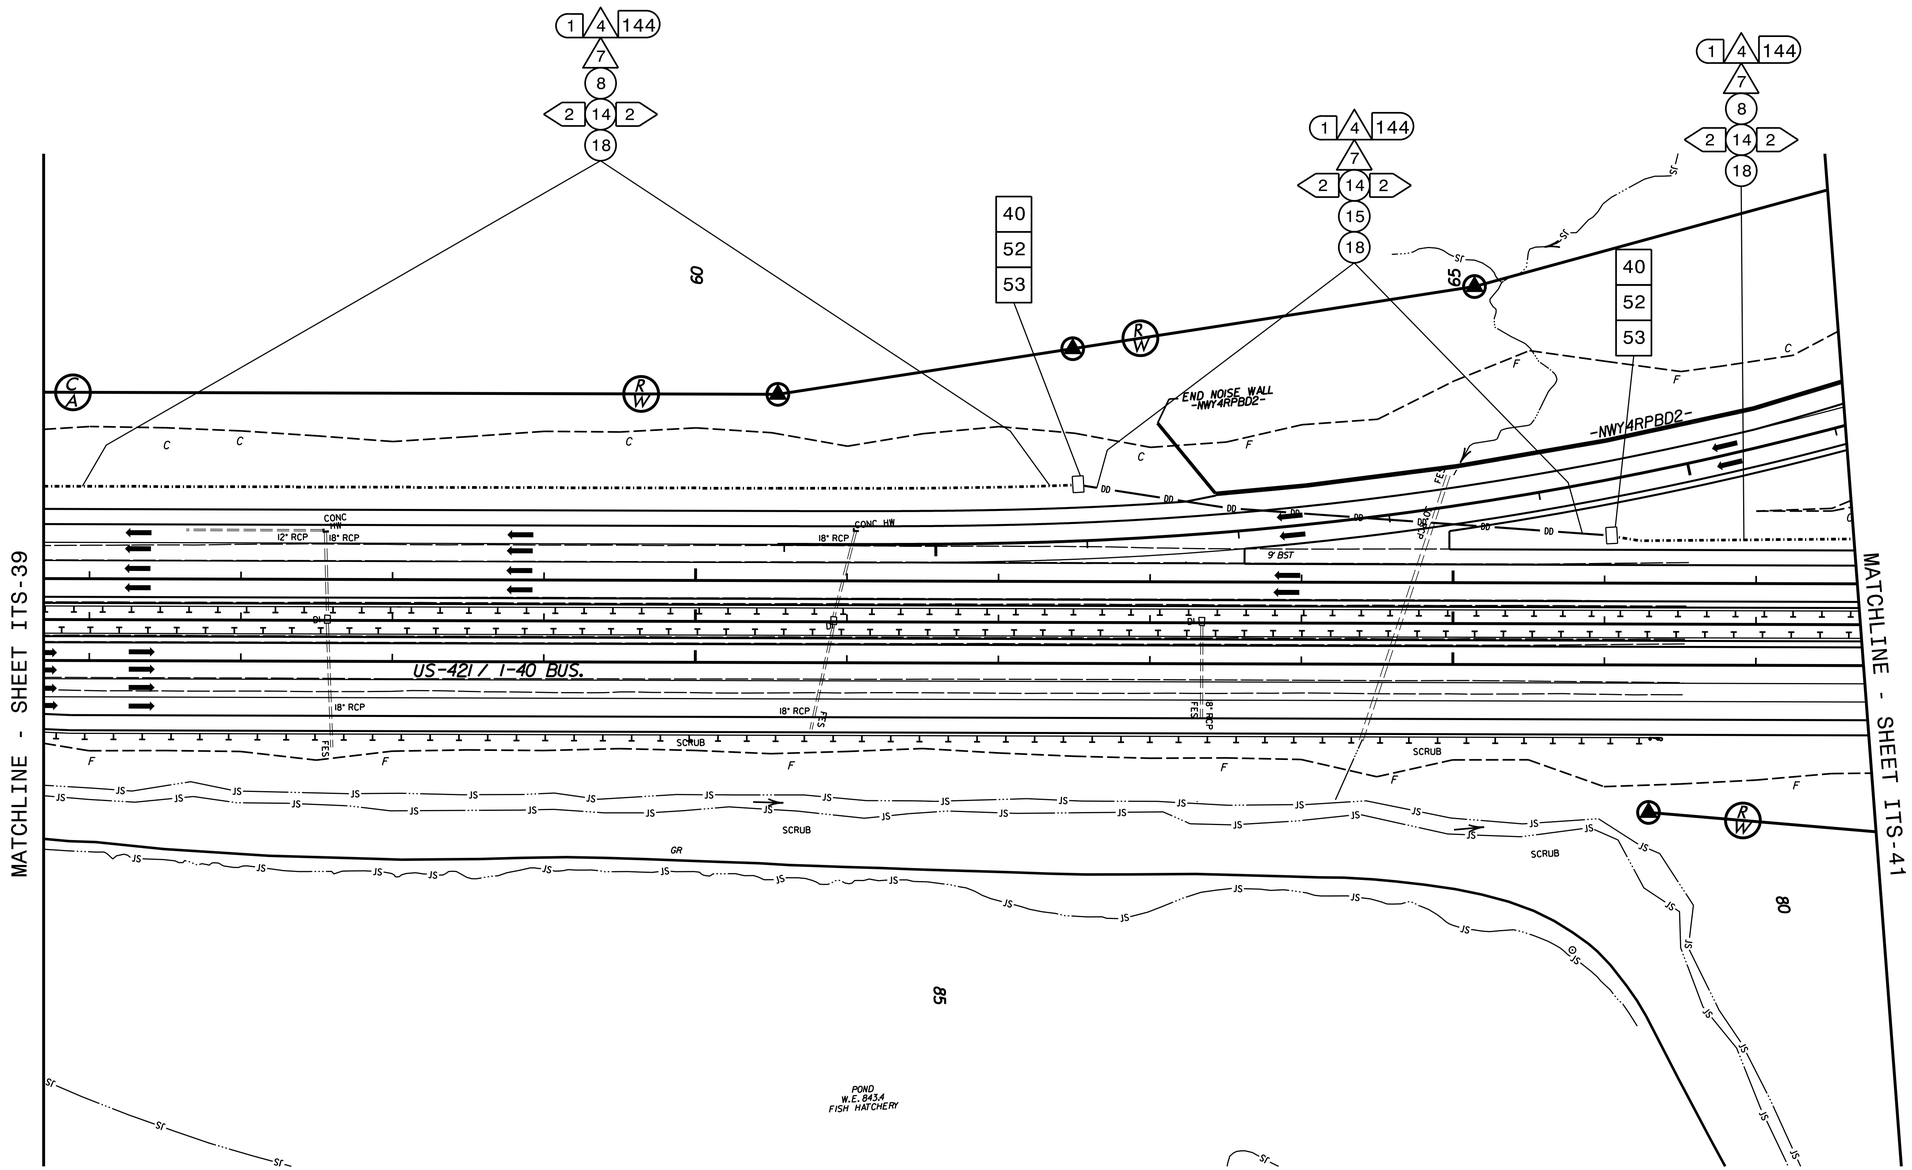

NOTE:
1. REMOVE TEMPORARY FIBER-OPTIC COMMUNICATIONS CABLE, WOOD POLES, RISERS, MESSENGER CABLE, AND GUY ASSEMBLIES. SEE ITS-8 THROUGH ITS-18 FOR LOCATION AND QUANTITY.

ATKINS
5200 77 CENTER DR, SUITE 500
CHARLOTTE, NC 28217
704.665.4411 NCBEES #F-0326

Prepared in the Offices of:
750 N. Greenfield Pkwy., Garner, NC 27529

SCALE 0' 50'

Northern Beltway
Cable Layout Plans

DIVISION 09 FORSYTH CO KERNERSVILLE

PLAN DATE:	JUNE 2014	REVIEWED BY:	HAB
PREPARED BY:	BJS	REVIEWED BY:	JTB

REVISIONS	INIT.	DATE

SEAL
NORTH CAROLINA PROFESSIONAL ENGINEER SEAL 019962 HENRY ALFRED BADGETT
DocuSigned by: Alf Badgett 6/9/2014
SIGNATURE DATE

CADD Filename: 50_Sheet22.dgn