PROJECT REFERENCE NO.	SHEET NO.
U-2579B	U0-05

UTILITIES BY OTHERS

NOTE:
ALL PROPOSED UTILITY WORK SHOWN ON THIS SHEET WILL BE DONE BY OTHERS. NO PAYMENT WILL BE MADE TO THE CONTRACTOR FOR PROPOSED UTILITY WORK SHOWN ON THIS SHEET.

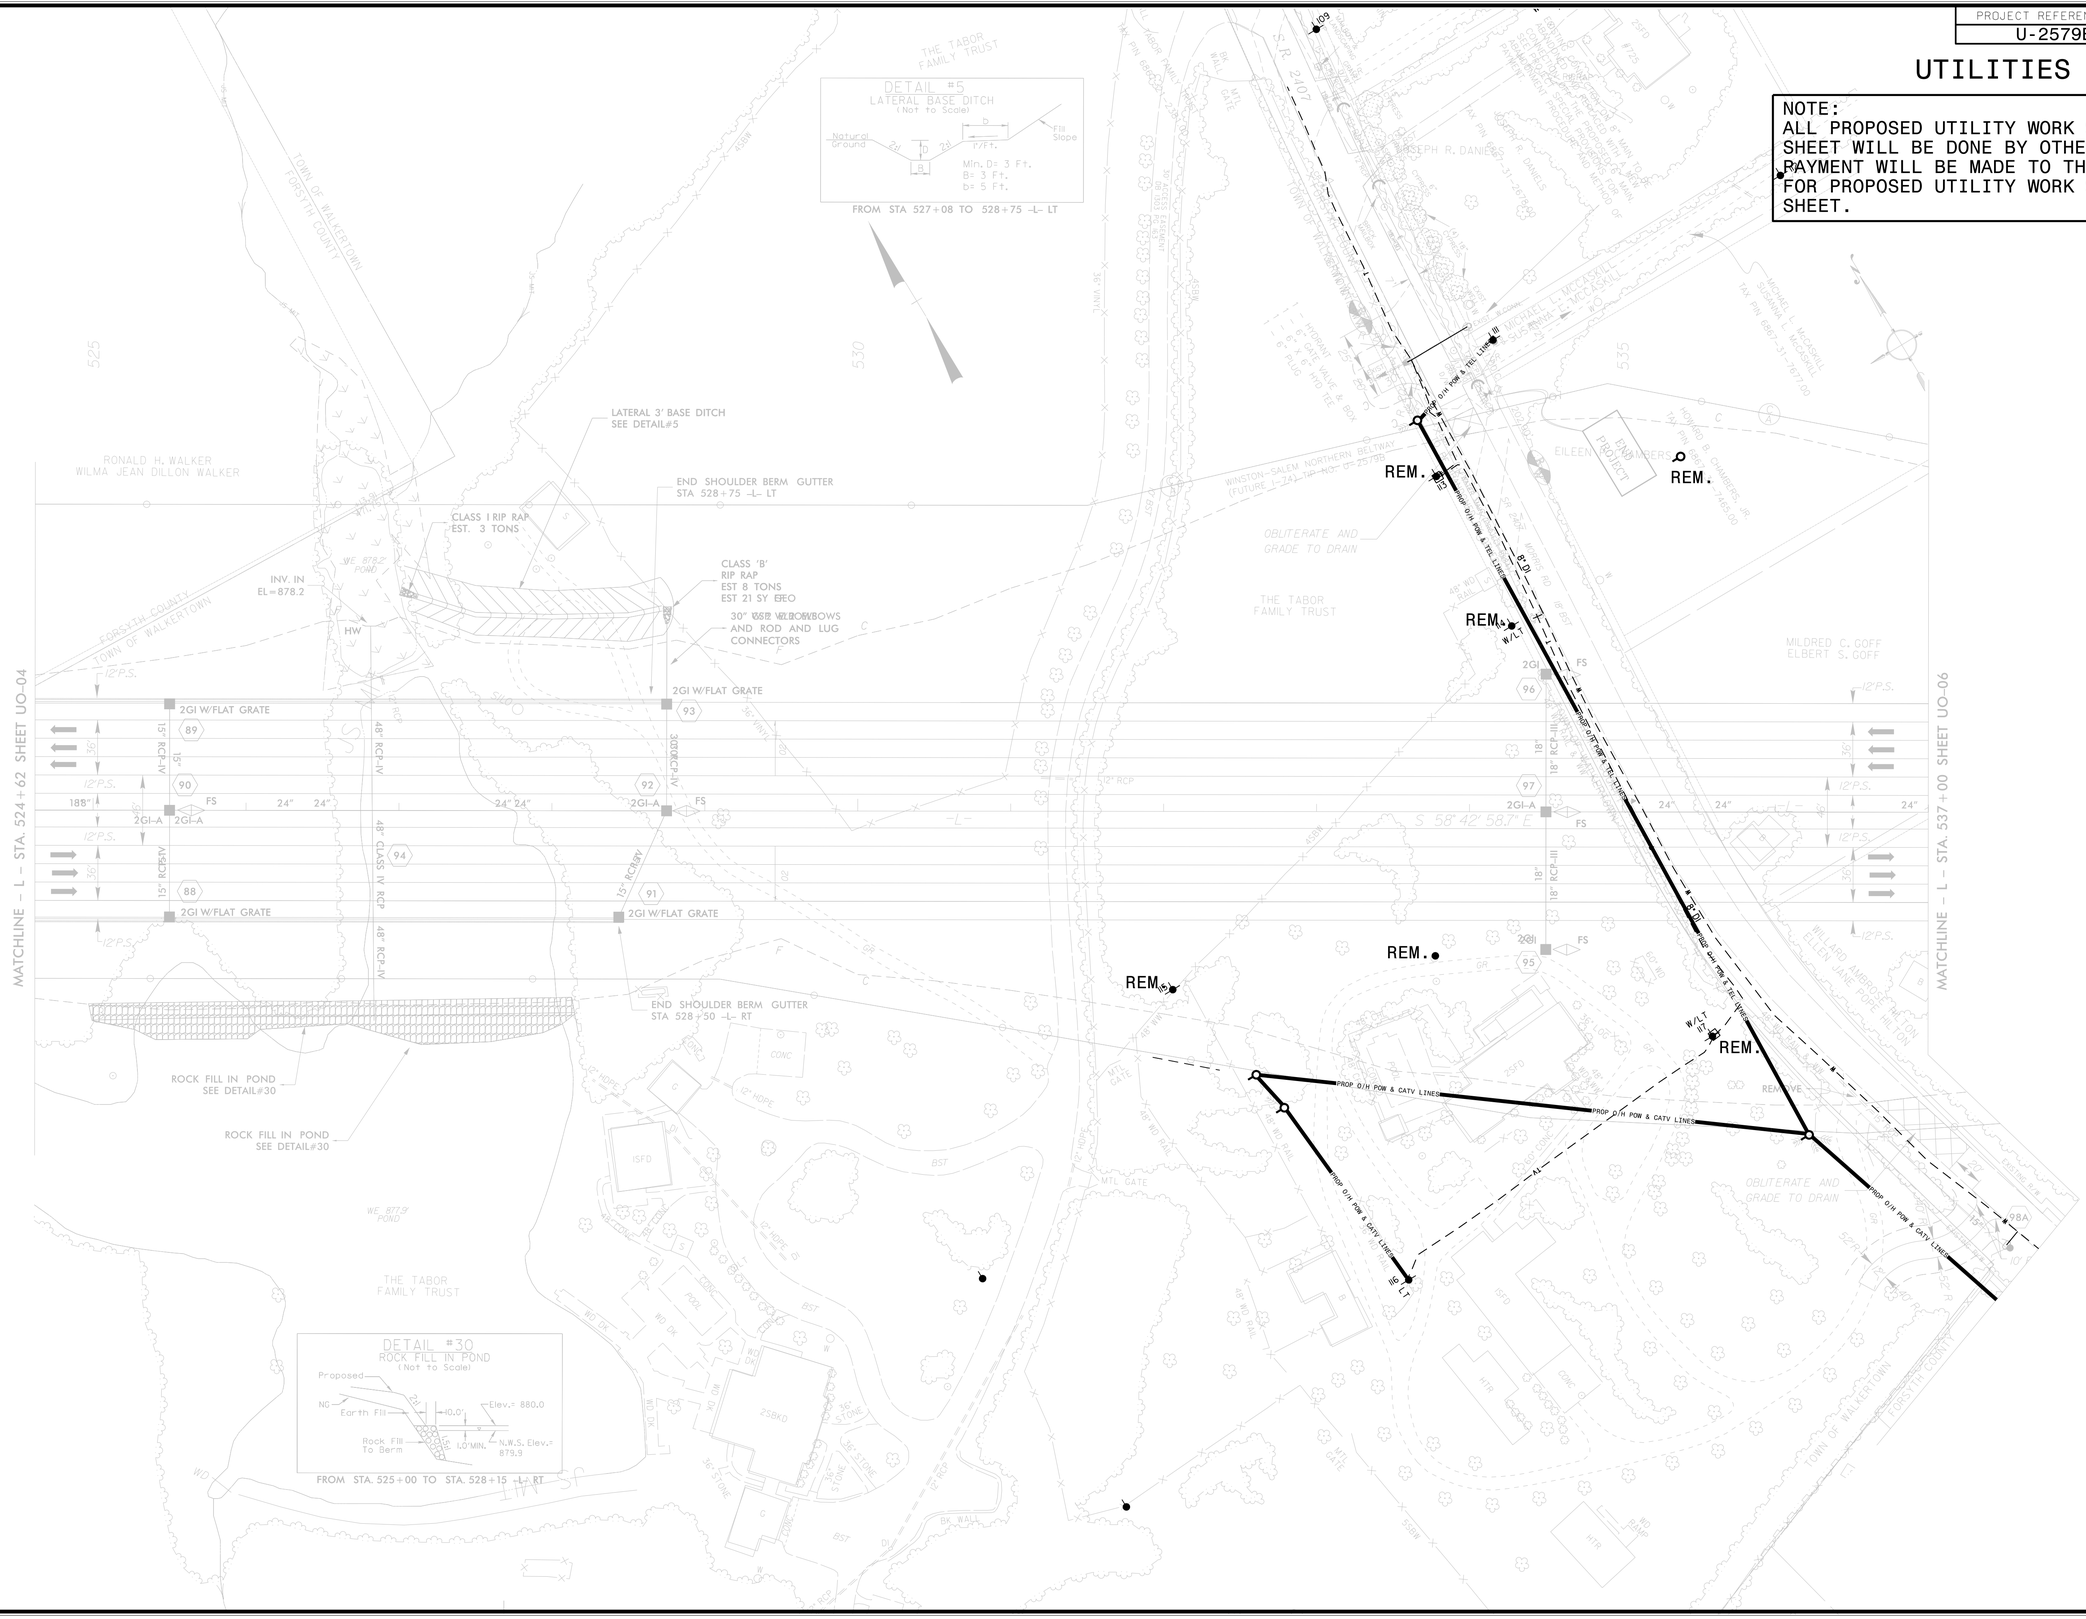

5/14/99
20-JUN-2014 14:11
Engineering\PROJECTS\U-2579B_Ut_lrdy sht*1_U005_psh8.dgn
$$$$USER$$$$