PROJECT REFERENCE NO.	SHEET NO.
U-2579B	U0-10

UTILITIES BY OTHERS

NOTE:
ALL PROPOSED UTILITY WORK SHOWN ON THIS SHEET WILL BE DONE BY OTHERS. NO PAYMENT WILL BE MADE TO THE CONTRACTOR FOR PROPOSED UTILITY WORK SHOWN ON THIS SHEET.

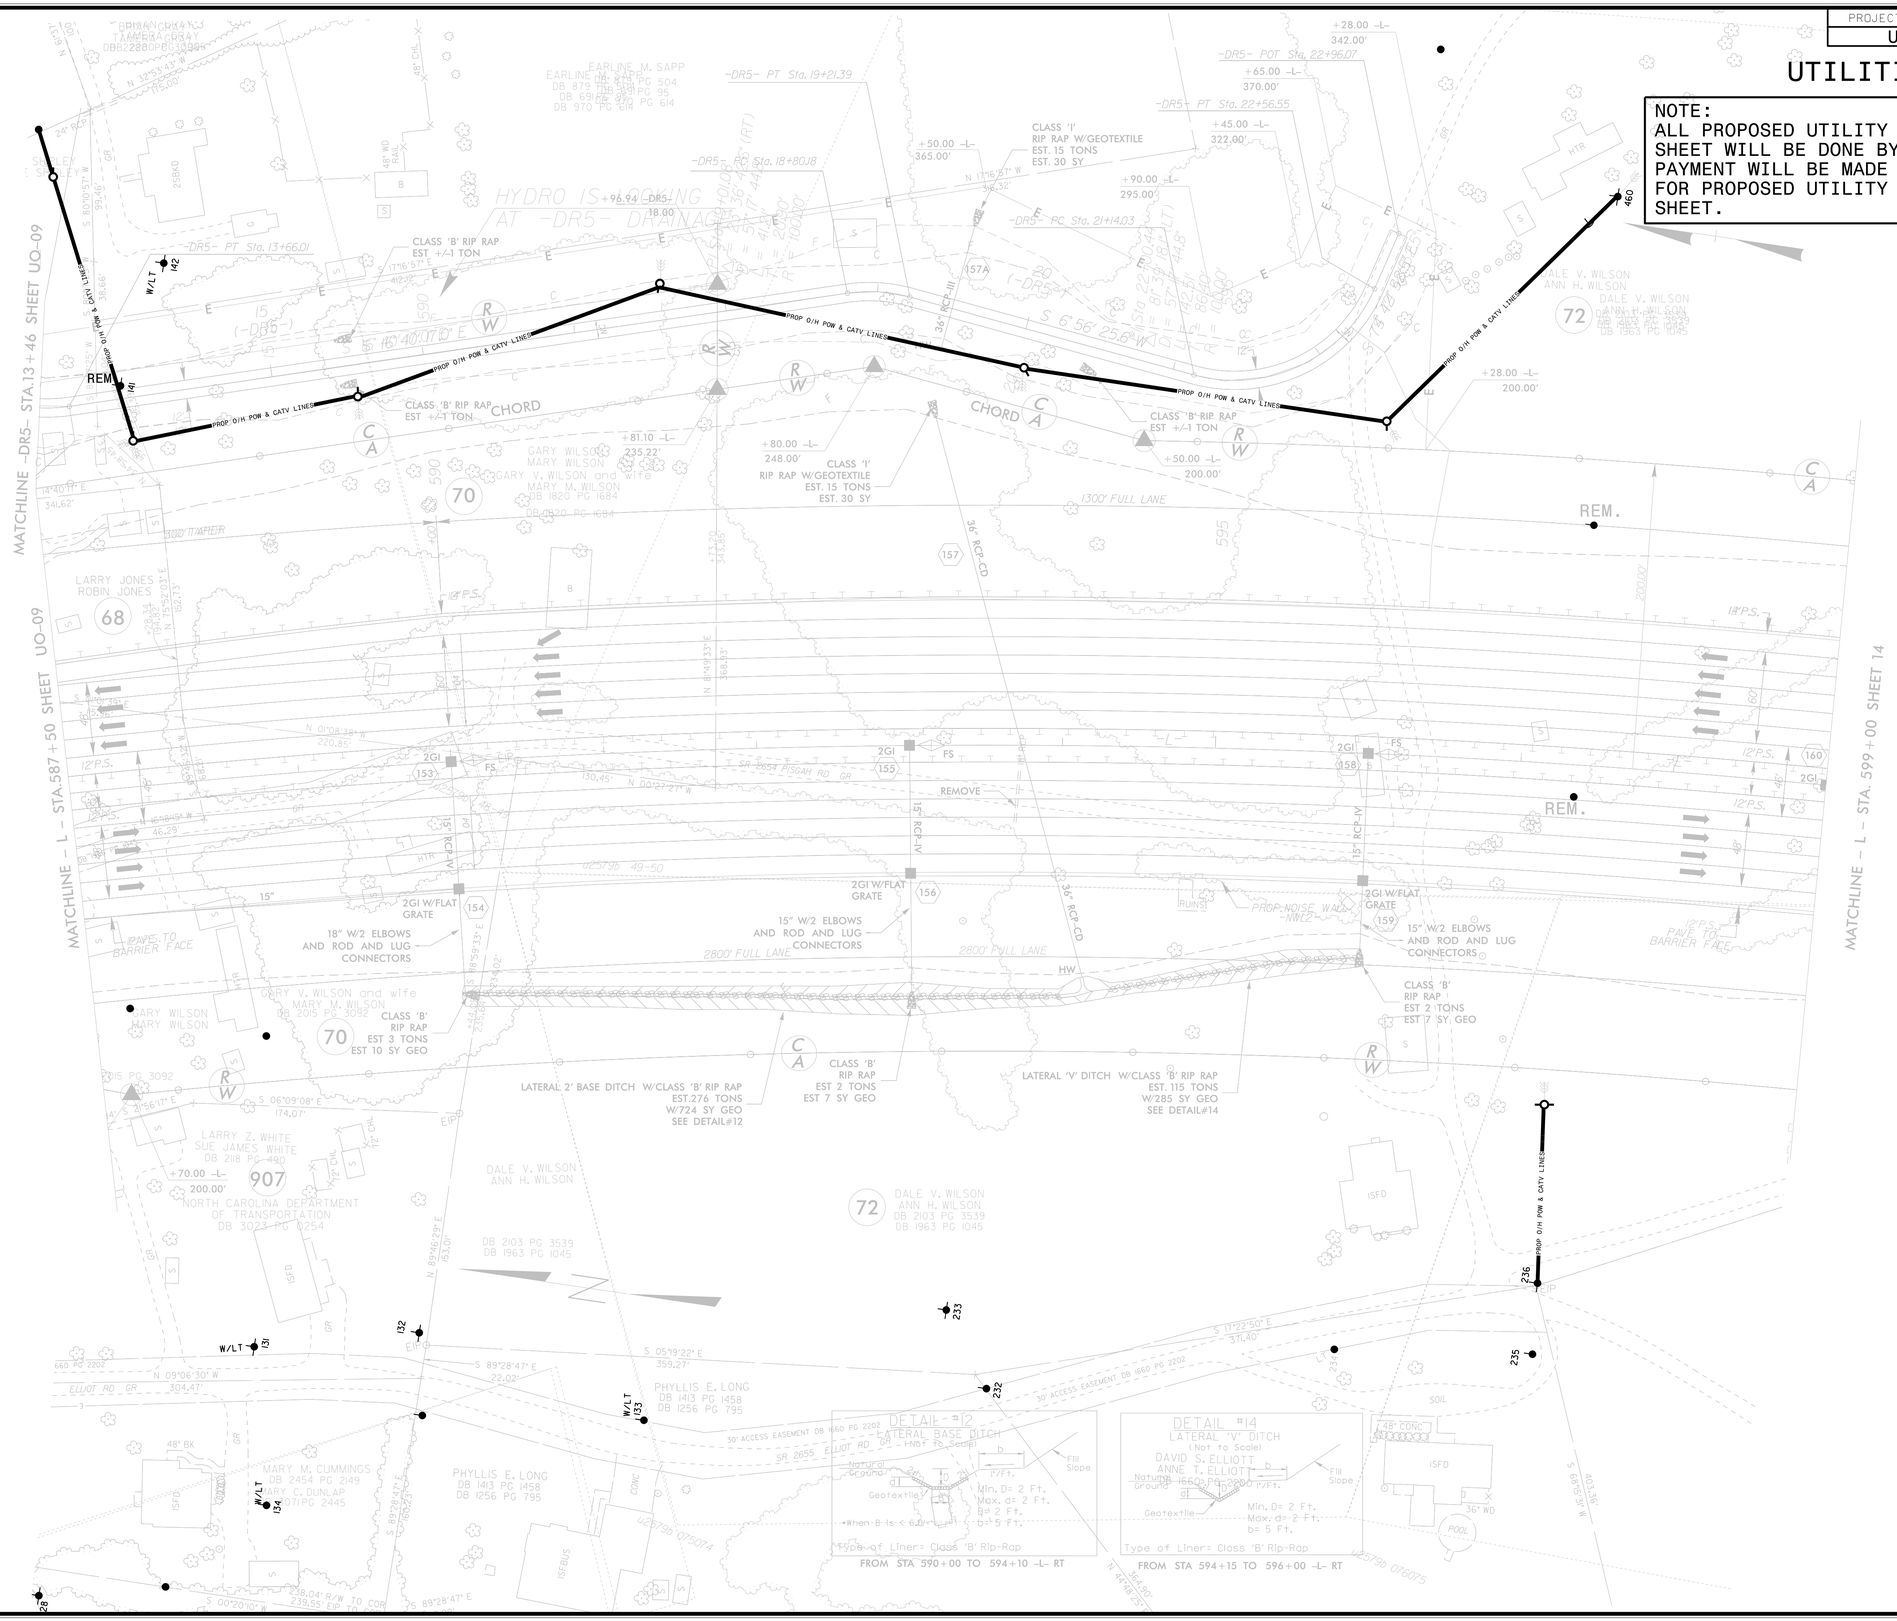

20-JUN-2014 15:22
Engineering\TPGP\r-2579b\U-2579B_Ut_rdy sht#1_U010_psh13.dgn
$$$$USERNAME$$$$
5/14/99