PROJECT REFERENCE NO.	SHEET NO.
U-2579B	UC-25

UTILITY CONSTRUCTION PLANS ONLY

NORTH CAROLINA PROFESSIONAL SEAL 037995 ENGINEER

DocuSigned by: Ashley S. Webb 98AD7E5B9F7E4F3... 8/13/2014

25' 0 25' 50'

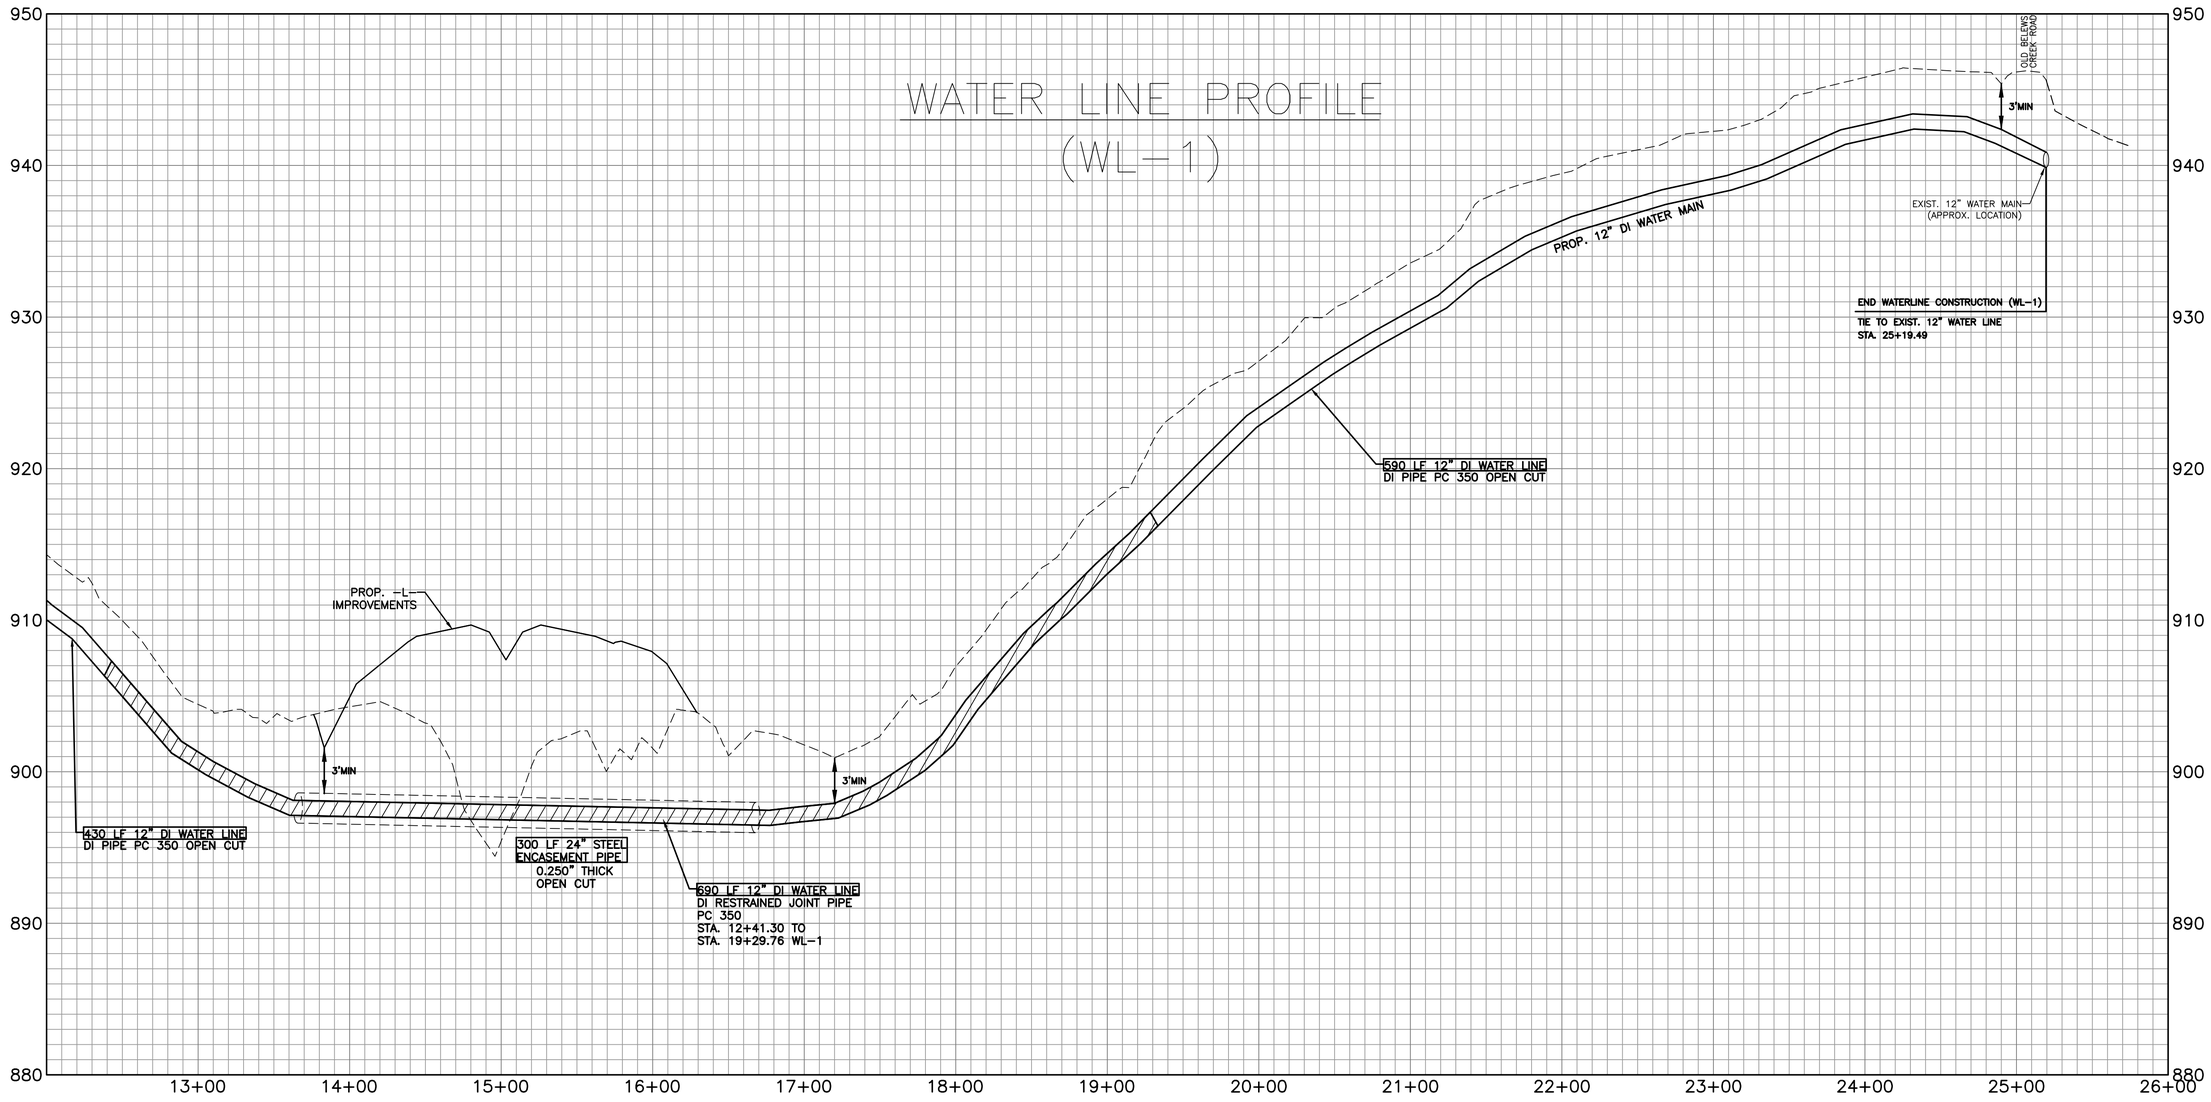

NOTE:
FOR WL-1 PLAN, SEE SHEET UC-4

12" D.I. WATER MAIN RELOCATION – PROJECT 74329

9329