DocuSign Envelope ID: 9902AAAD-E369-4BAA-98A5-8226DAF4240A

TIP PROJECT: U-2579B

CONTRACT: C203484

STATE	STATE PROJECT REFERENCE NO.	SHEET NO.	TOTAL SHEETS
N.C.	U-2579B	ITS-1	

STATE PROJ. NO.	F. A. PROJ. NO.	DESCRIPTION
34839.1.1	N/A	PE
34839.2.10	FSTR HPPNHF-0918(46)	R/W
34839.2.5		R/W UTIL

NORTH CAROLINA DEPARTMENT OF TRANSPORTATION

FORSYTH COUNTY

LOCATION: WINSTON SALEM NORTHERN BELTWAY (EASTERN SECTION) (FUTURE I-74) FROM US 158 TO I-40 BUS/ US 421

TYPE OF WORK: INSTALLATION OF FIBER-OPTIC COMMUNICATIONS NETWORK, CCTV AND DMS SYSTEM.

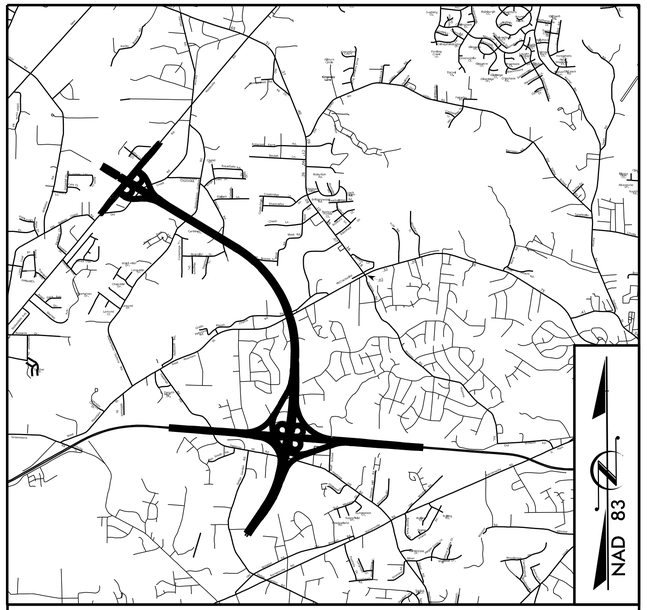

VICINITY MAP

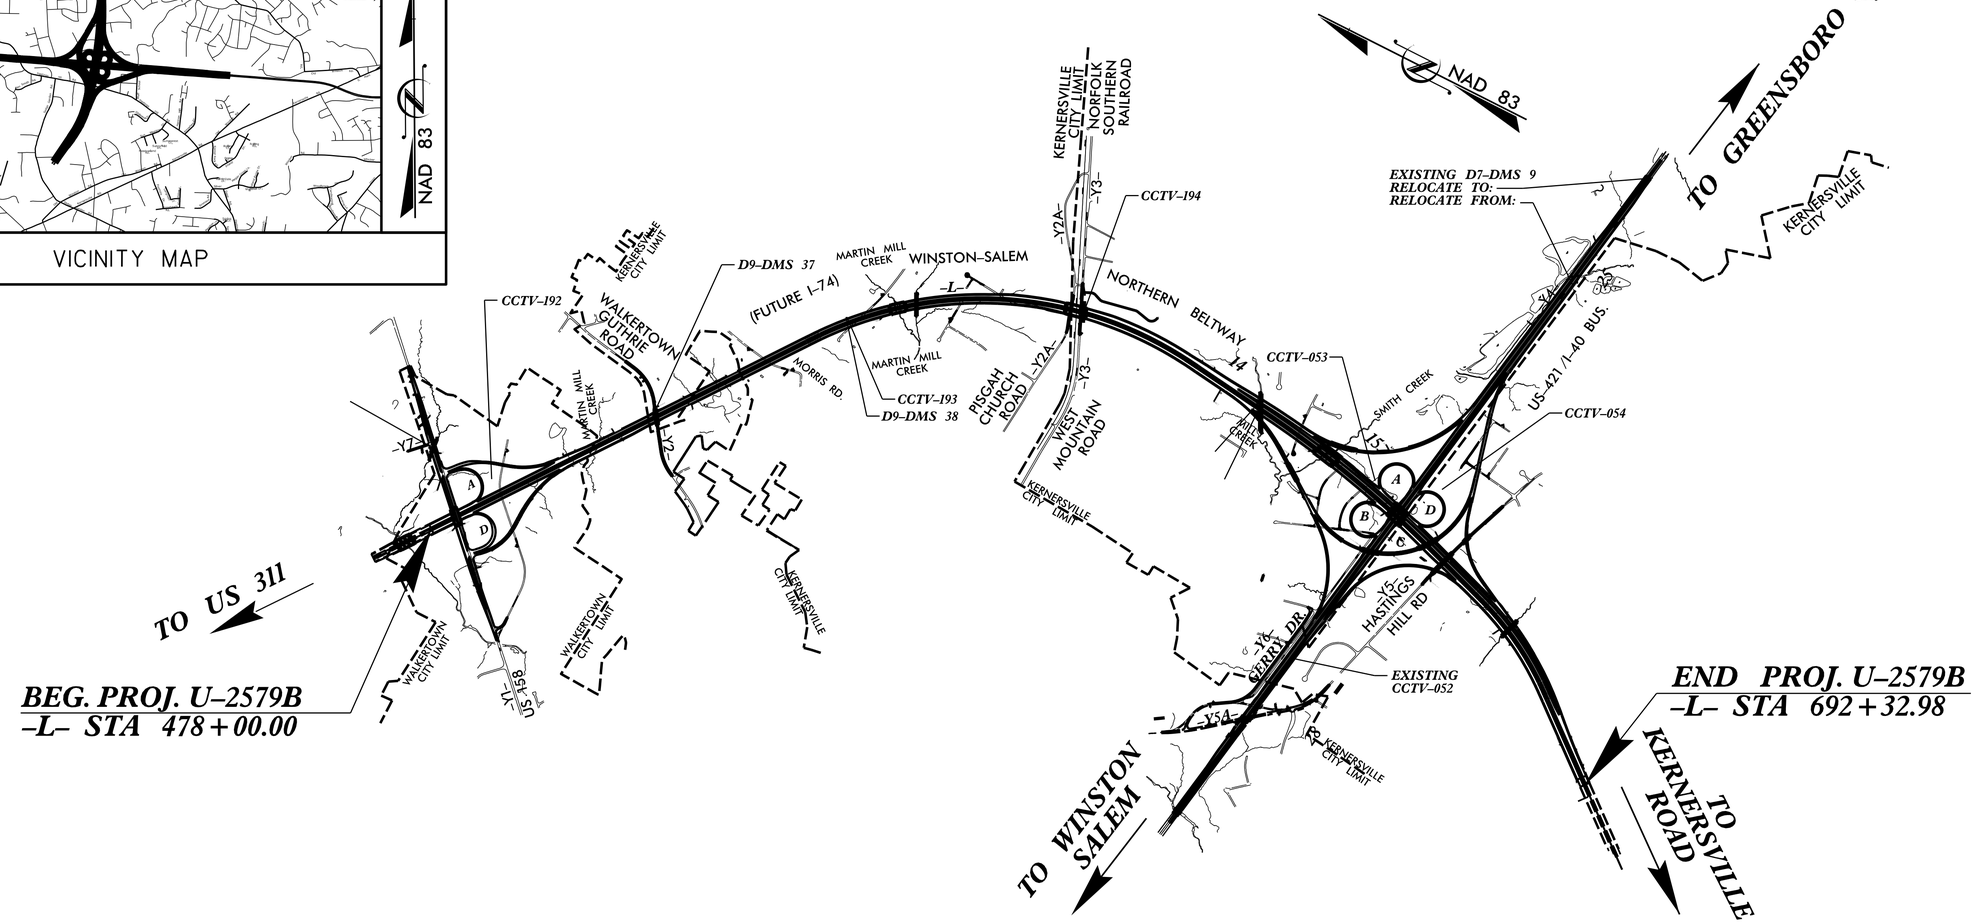

2012 STANDARD SPECIFICATIONS

LETTING DATE: October 21, 2014

PROJECT LENGTH = 4.06 MILES

750 Greenfield Parkway, Garner, NC 27529

NCDOT CONTACTS:
TRANSPORTATION MOBILITY & SAFETY DIVISION
INTELLIGENT TRANSPORTATION SYSTEMS SECTION
GREG A. FULLER, PE - STATE ITS & SIGNALS ENGINEER
TOM PARKER - PROJECT ENGINEER

ATKINS
5200 77 CENTER DRIVE, SUITE 500
CHARLOTTE, NORTH CAROLINA 28217
(704) 522-7275 NCBEES #F-0326

H. ALFRED BADGETT, PE - ATKINS SENIOR PROJECT ENGINEER
BRADFORD SLOCUM, PE - ATKINS PROJECT ENGINEER
J. TODD BROOKS, PE - ATKINS PROJECT MANAGER

SEAL

NORTH CAROLINA PROFESSIONAL SEAL 019962 ENGINEER HENRY ALFRED BADGETT III

DocuSigned by: Alf Badgett 6/9/2014
SIGNATURE *DATE*