PROJECT REFERENCE NO.	SHEET NO.
U-2579B	UC-8

UTILITY CONSTRUCTION PLANS ONLY

NORTH CAROLINA PROFESSIONAL ENGINEER SEAL 037995 JEFFREY S. WEBB

6/11/2014

8/17/99

REVISIONS

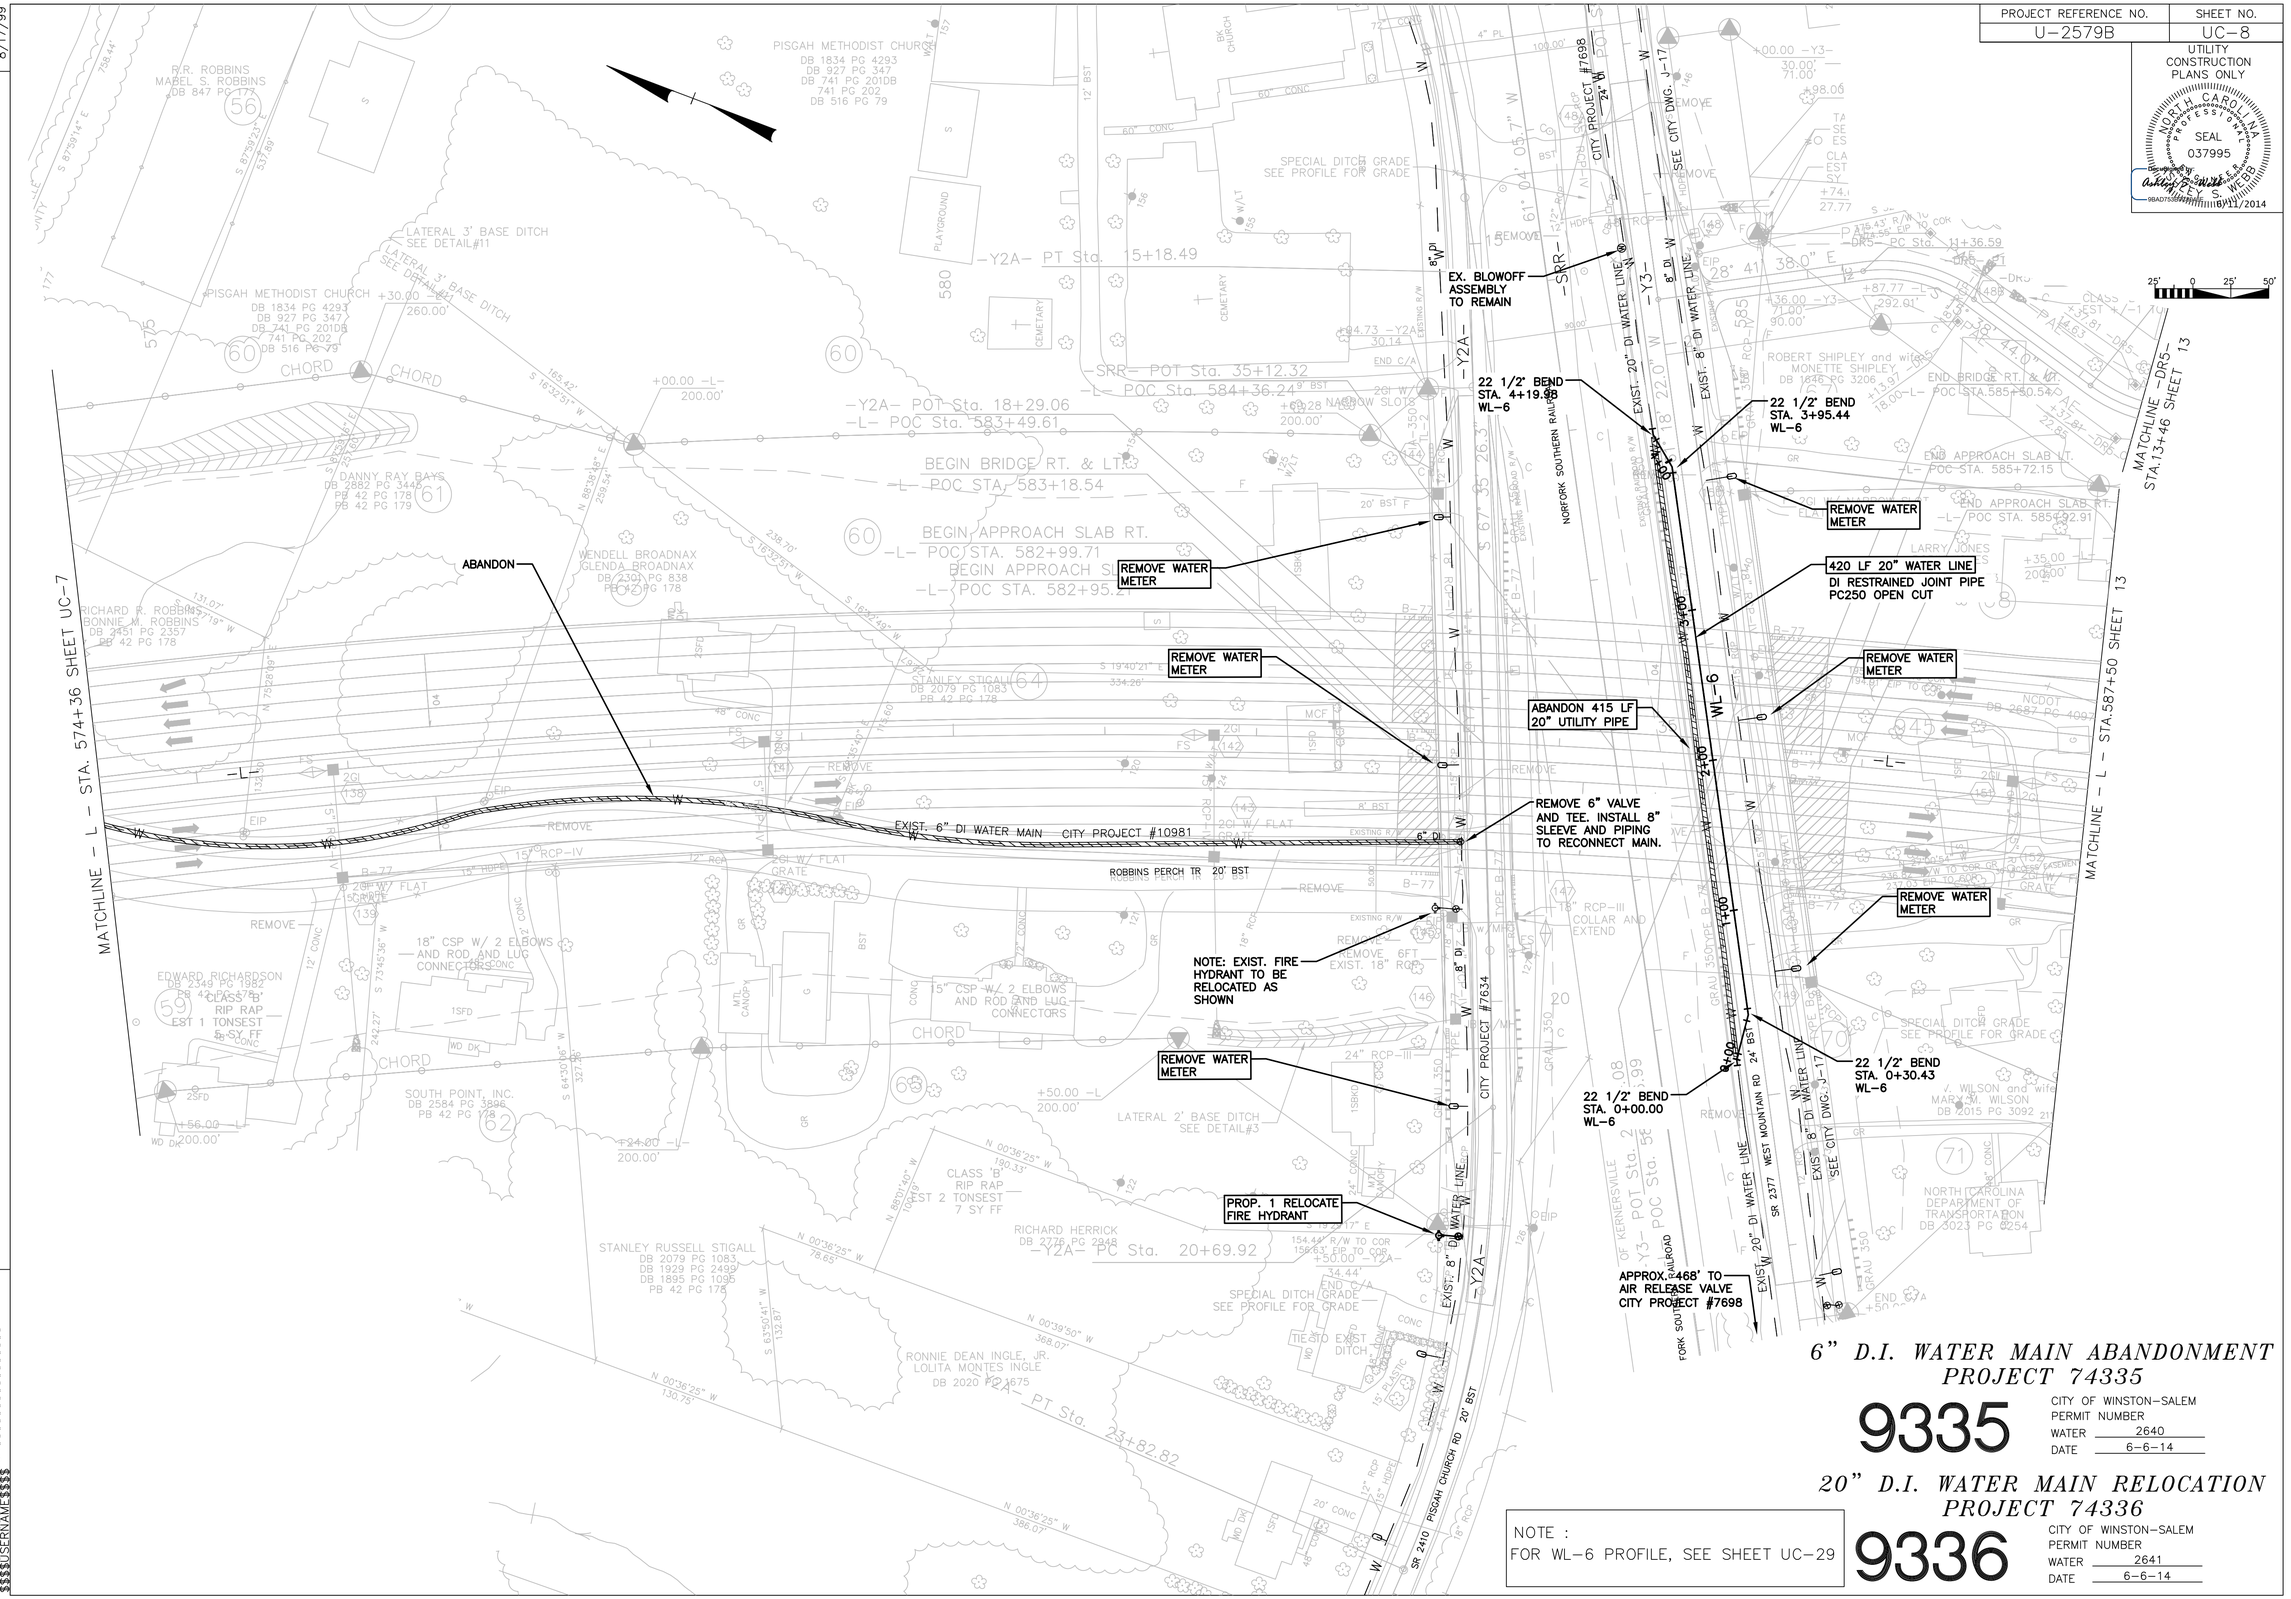

6" D.I. WATER MAIN ABANDONMENT PROJECT 74335

9335

CITY OF WINSTON-SALEM PERMIT NUMBER
WATER 2640
DATE 6-6-14

20" D.I. WATER MAIN RELOCATION PROJECT 74336

9336

CITY OF WINSTON-SALEM PERMIT NUMBER
WATER 2641
DATE 6-6-14

NOTE :
FOR WL-6 PROFILE, SEE SHEET UC-29