PROJECT REFERENCE NO.	SHEET NO.
U-2579B	UC-11

10-2-14: PROPOSED MANHOLES REVISED

UTILITY CONSTRUCTION PLANS ONLY

NORTH CAROLINA PROFESSIONAL ENGINEER SEAL 025507 DOUGLAS E. SEALS, JR. BRIAN TEMPLE 10/07/2014

8/17/99

REVISIONS

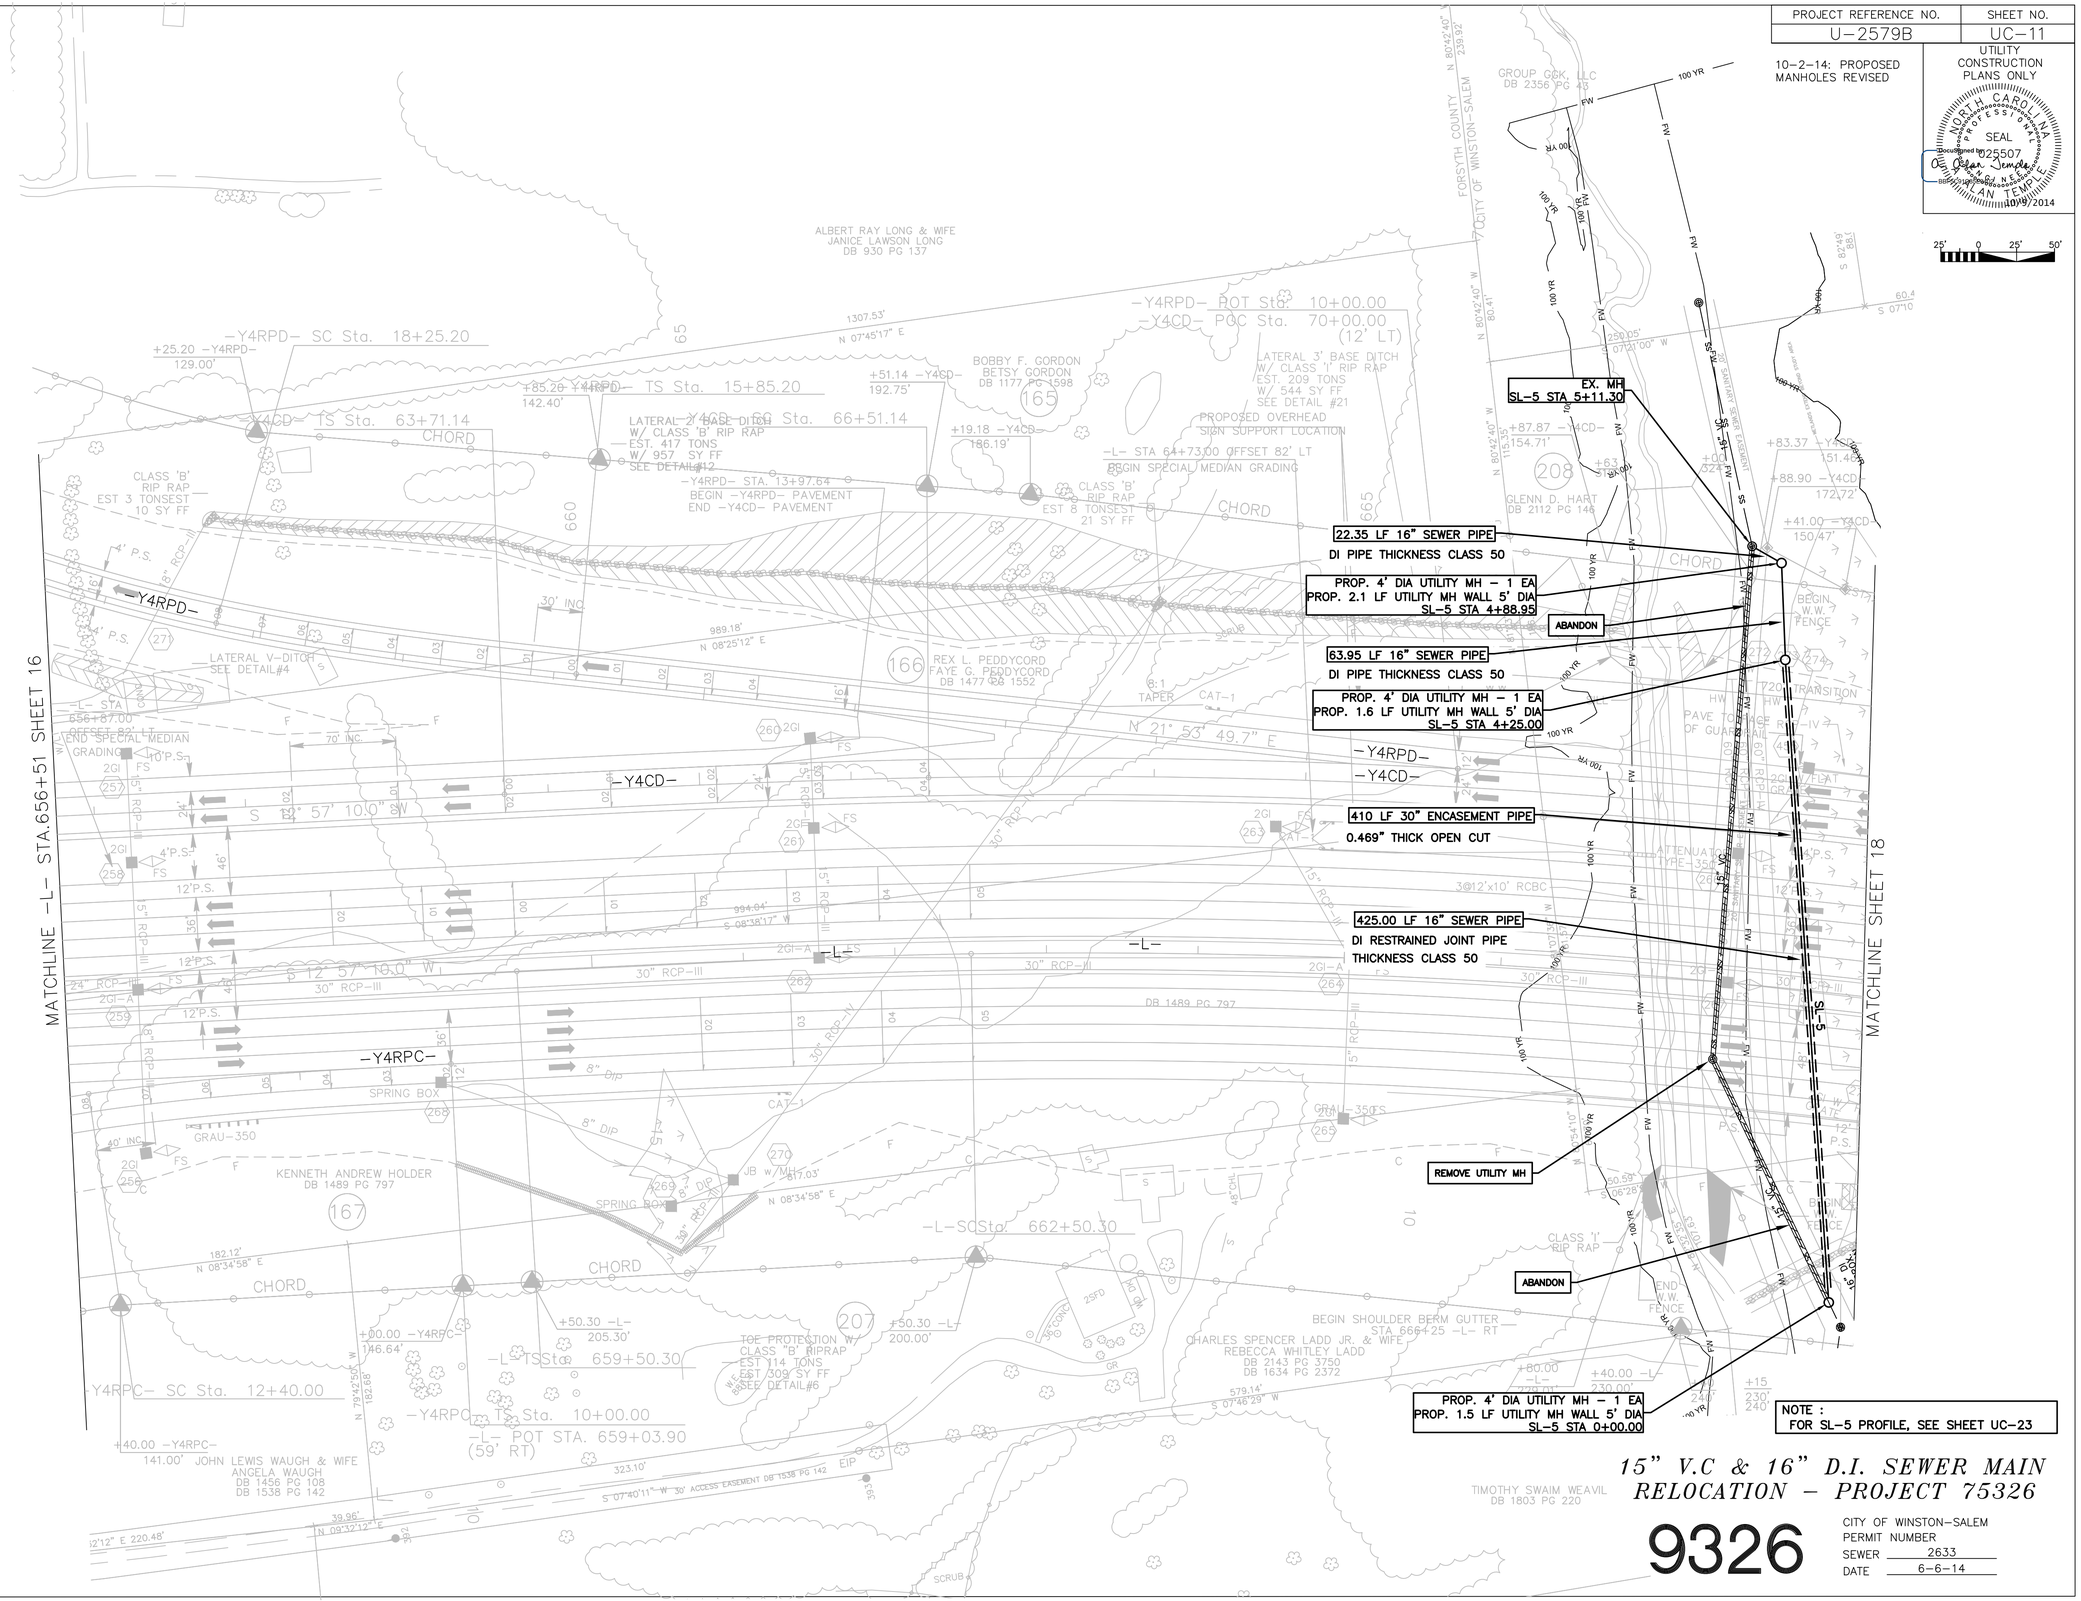

15" V.C & 16" D.I. SEWER MAIN RELOCATION - PROJECT 75326

9326

CITY OF WINSTON-SALEM
PERMIT NUMBER
SEWER 2633
DATE 6-6-14