PROJECT REFERENCE NO.	SHEET NO.
U-2579B	U0-02

UTILITIES BY OTHERS

NOTE:
ALL PROPOSED UTILITY WORK SHOWN ON THIS SHEET WILL BE DONE BY OTHERS. NO PAYMENT WILL BE MADE TO THE CONTRACTOR FOR PROPOSED UTILITY WORK SHOWN ON THIS SHEET.

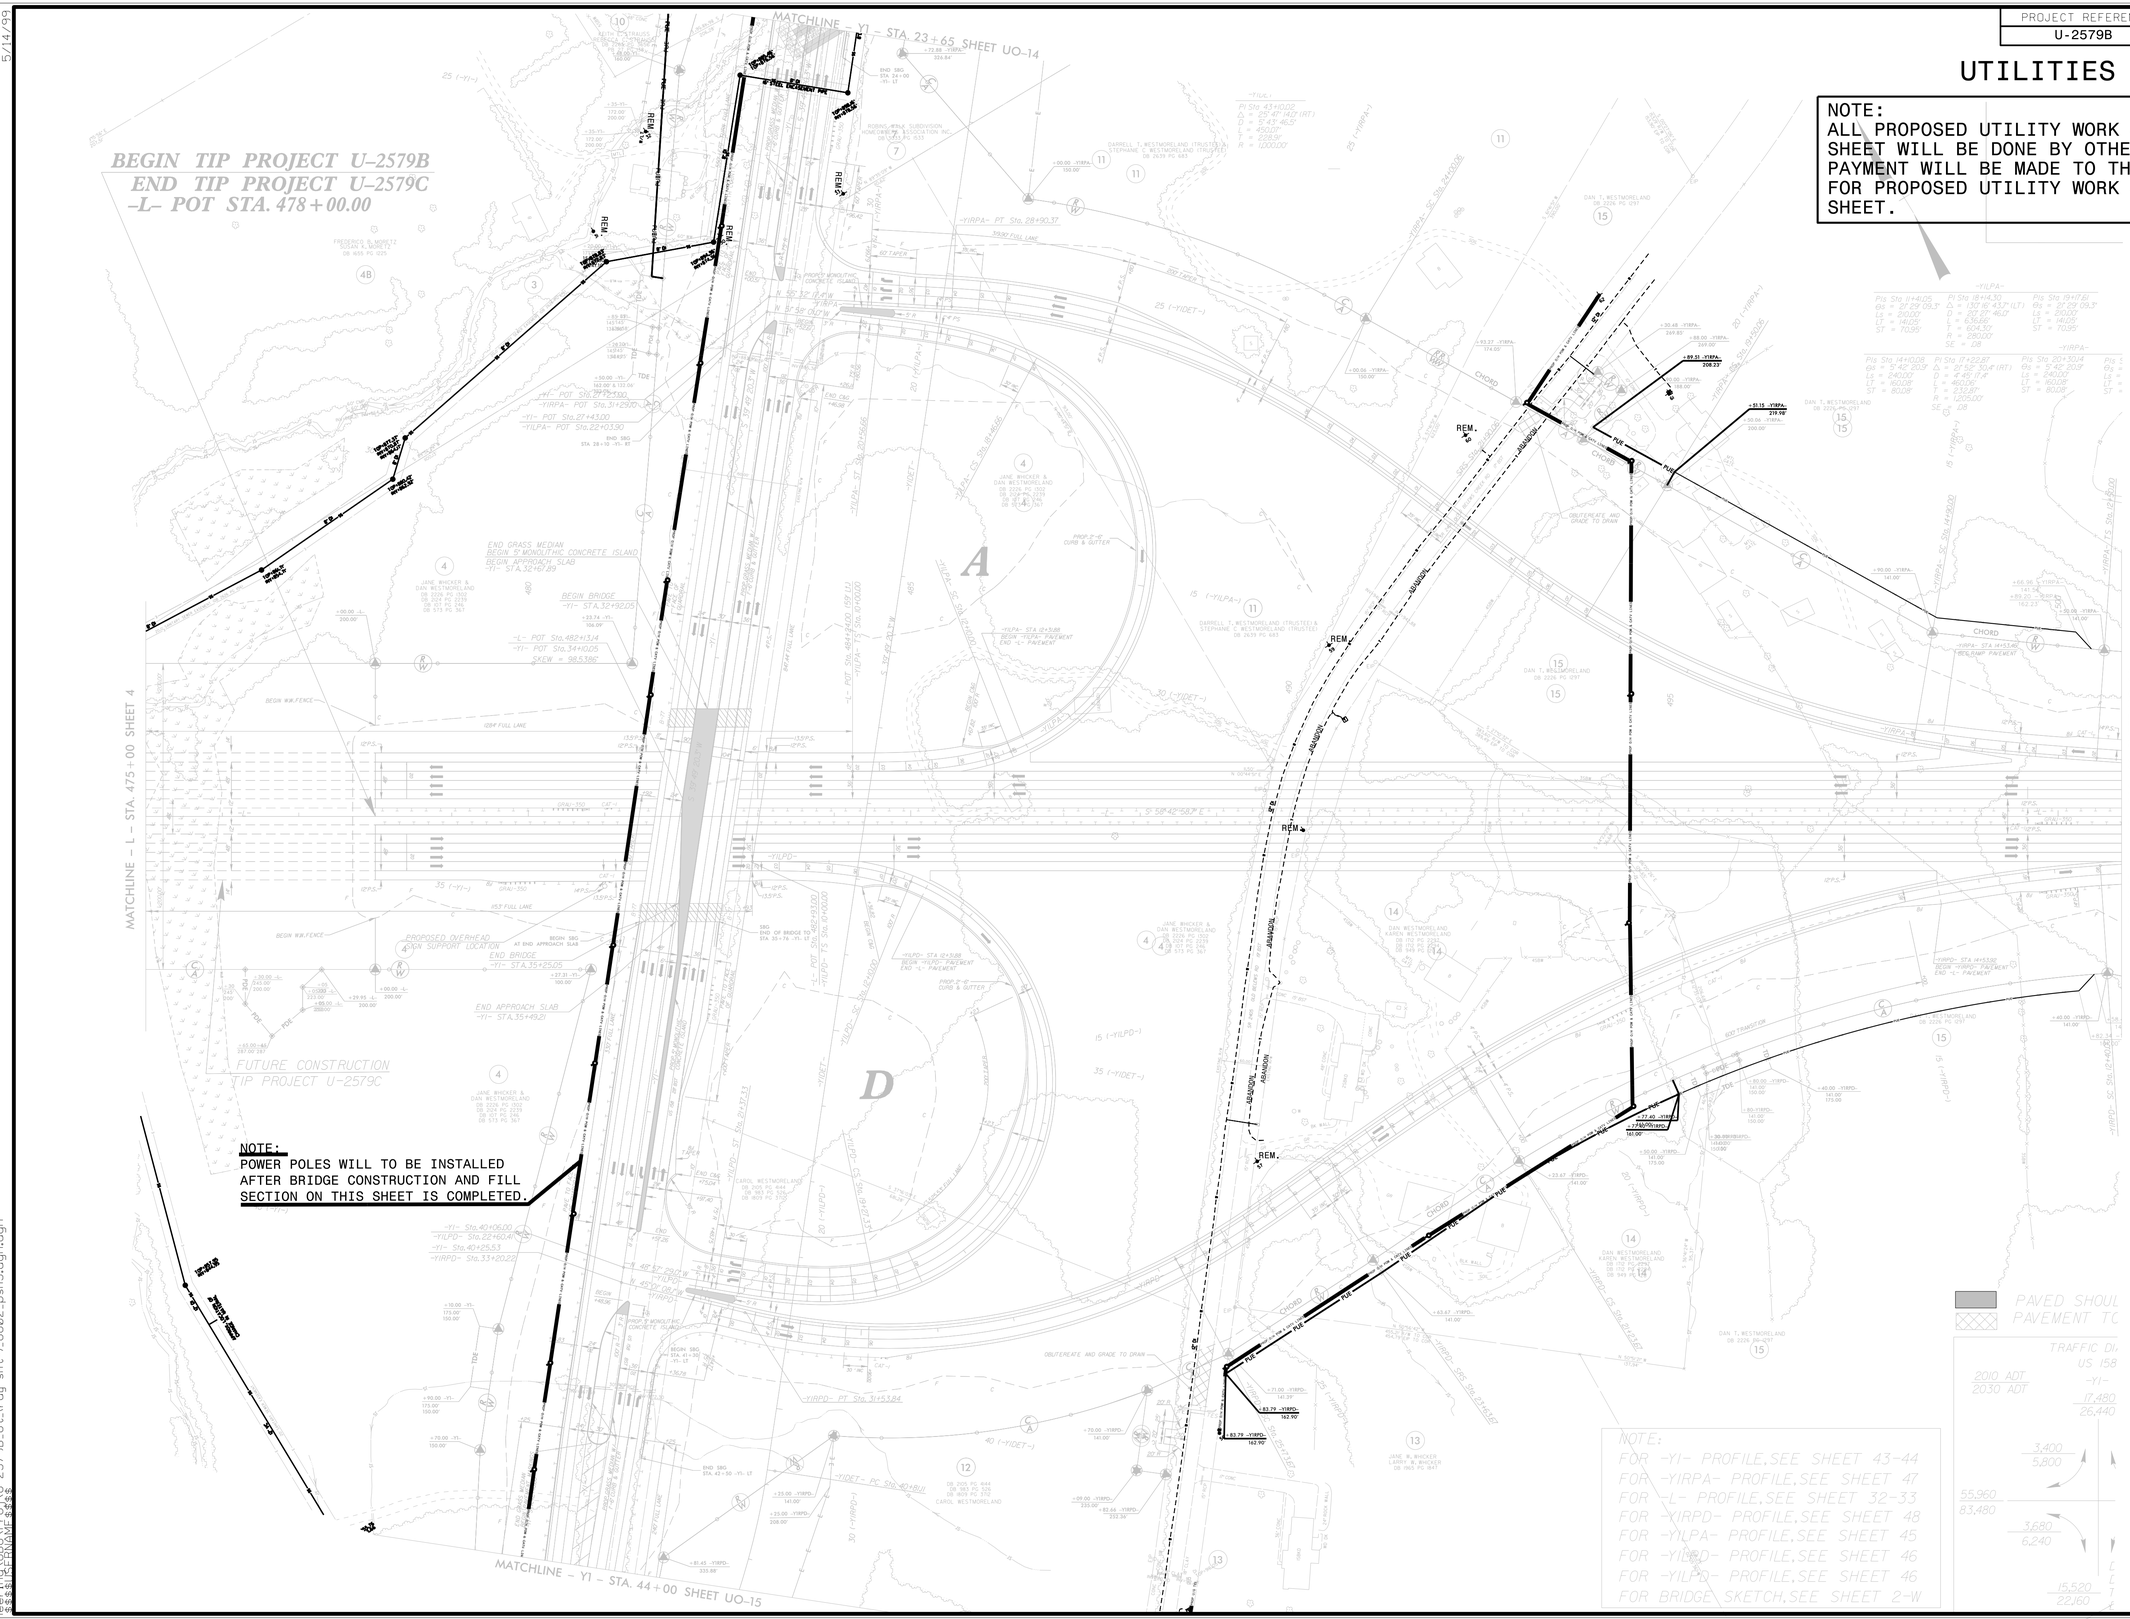

5/14/99

23-JUN-2014 09:56
Engineering\PROJECTS\U-2579B_Ut_(rdy sht#)_U002_psh5.dgn
$$$$USERNAME$$$$