PROJECT REFERENCE NO.	SHEET NO.
U-2579B	UO-20

UTILITIES BY OTHERS

NOTE:
ALL PROPOSED UTILITY WORK SHOWN ON THIS SHEET WILL BE DONE BY OTHERS. NO PAYMENT WILL BE MADE TO THE CONTRACTOR FOR PROPOSED UTILITY WORK SHOWN ON THIS SHEET.

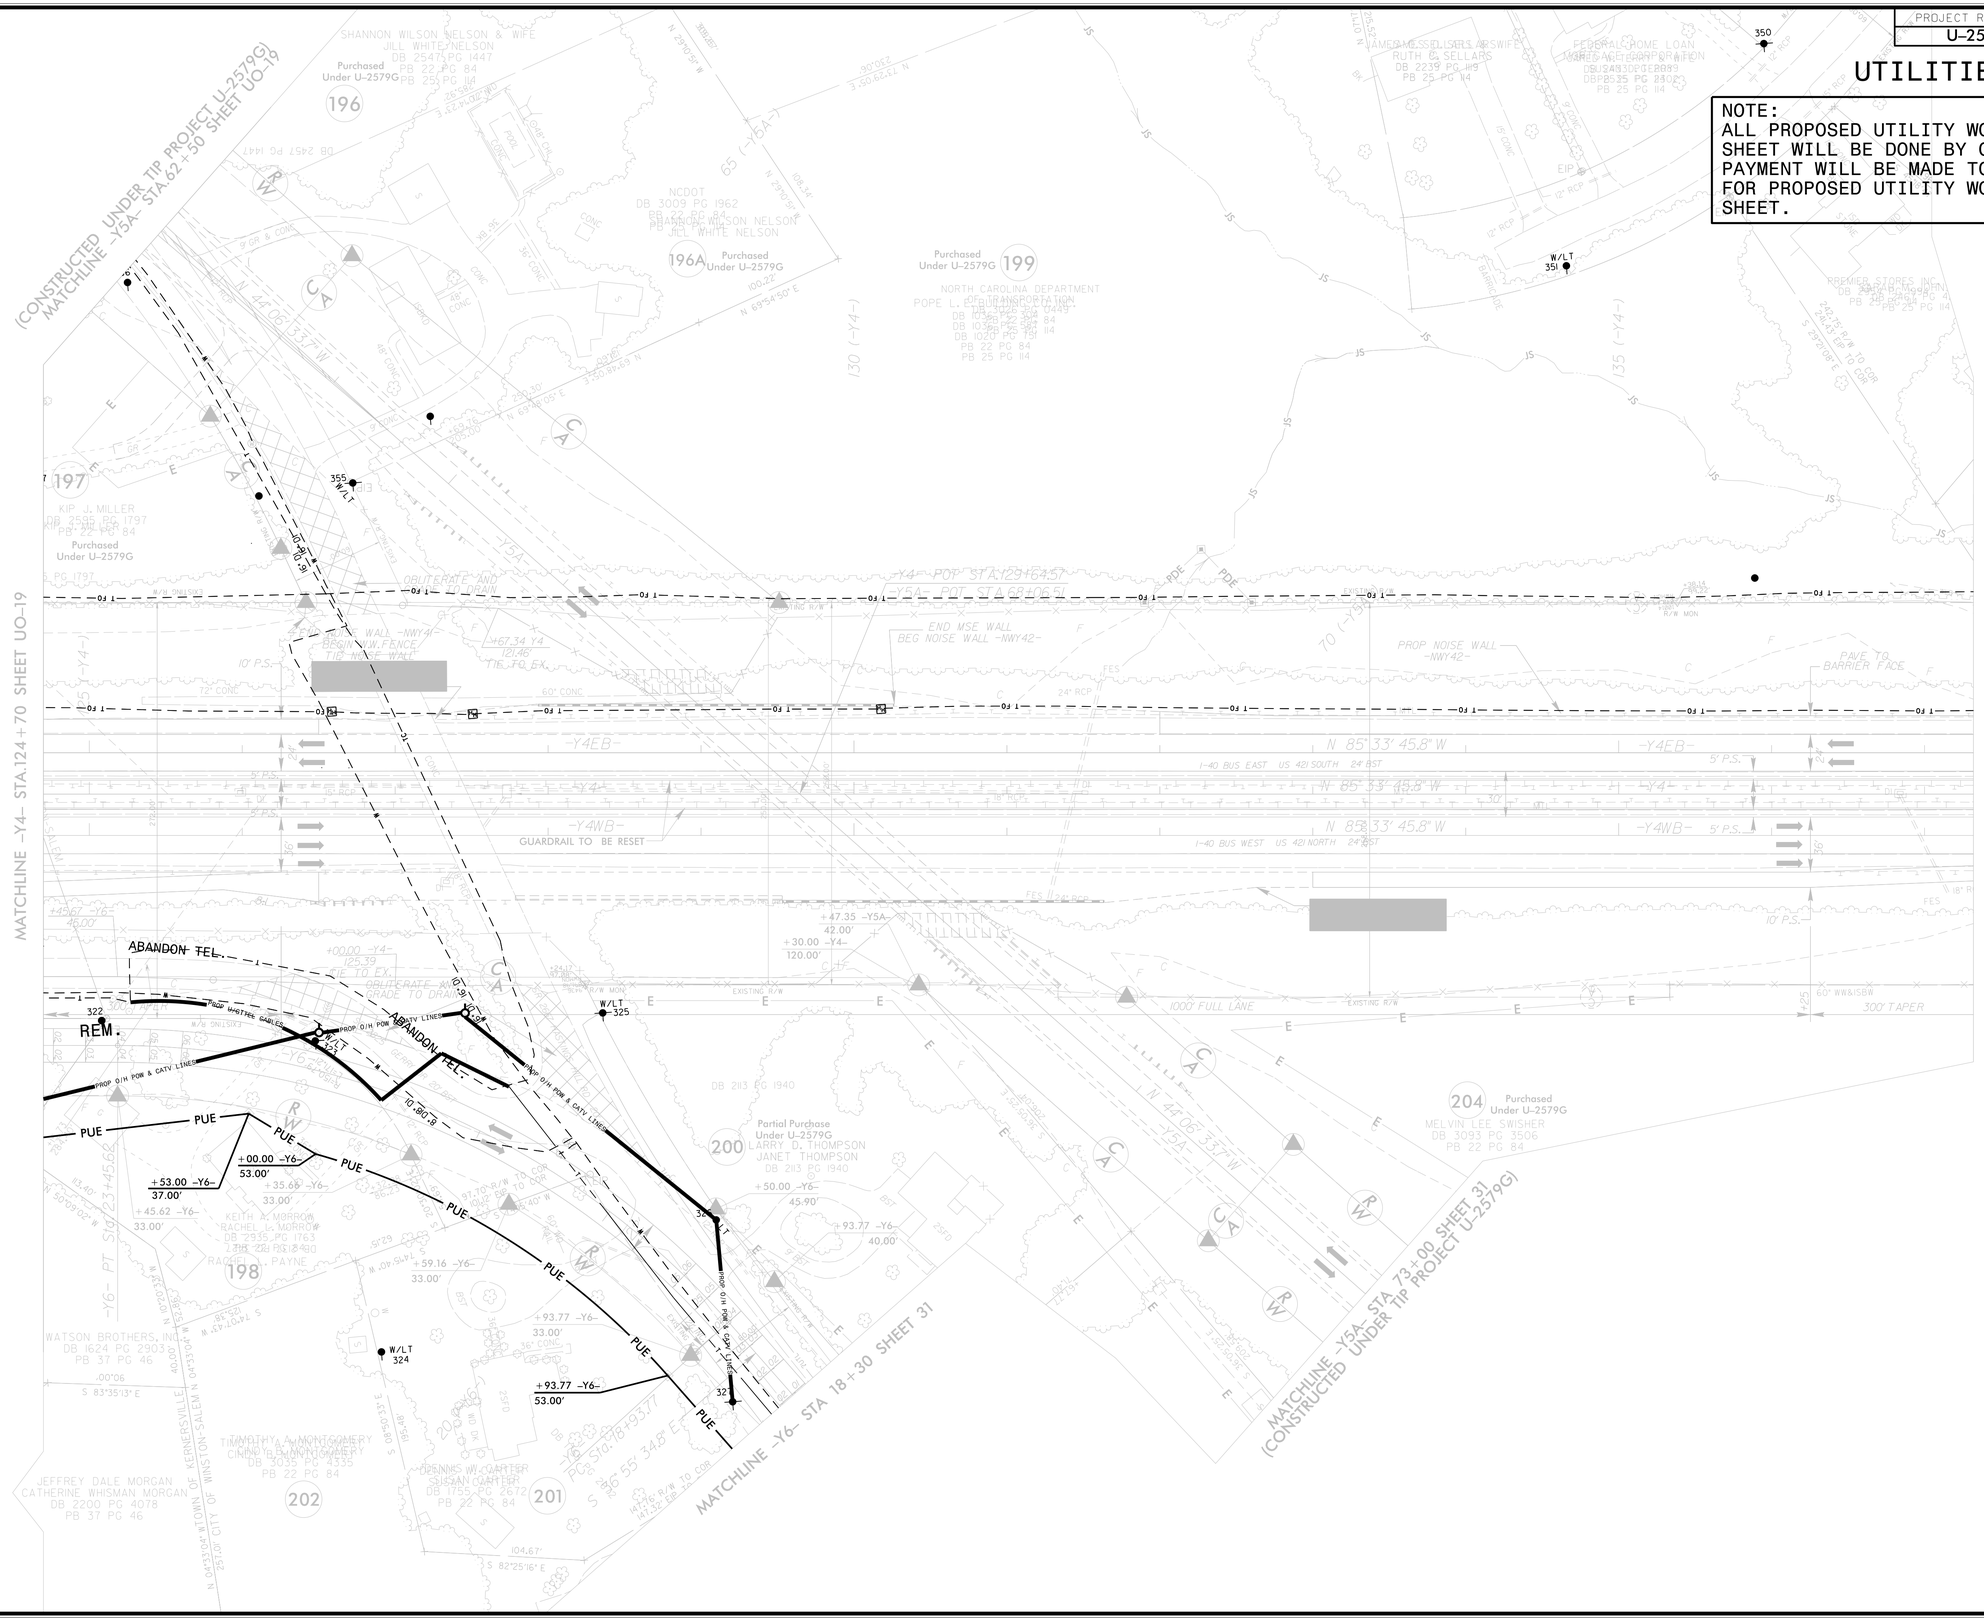

5/14/99

23-JUN-2014 10:37
s:\Engineering\UDO\Proj\U-2579B_Ut_Irdy sht*1_U020_psh29.dgn
$$$$USERNAME$$$$