PROJECT REFERENCE NO.	SHEET NO.
U-2579B	UO-14

UTILITIES BY OTHERS

NOTE:
ALL PROPOSED UTILITY WORK SHOWN ON THIS SHEET WILL BE DONE BY OTHERS. NO PAYMENT WILL BE MADE TO THE CONTRACTOR FOR PROPOSED UTILITY WORK SHOWN ON THIS SHEET.

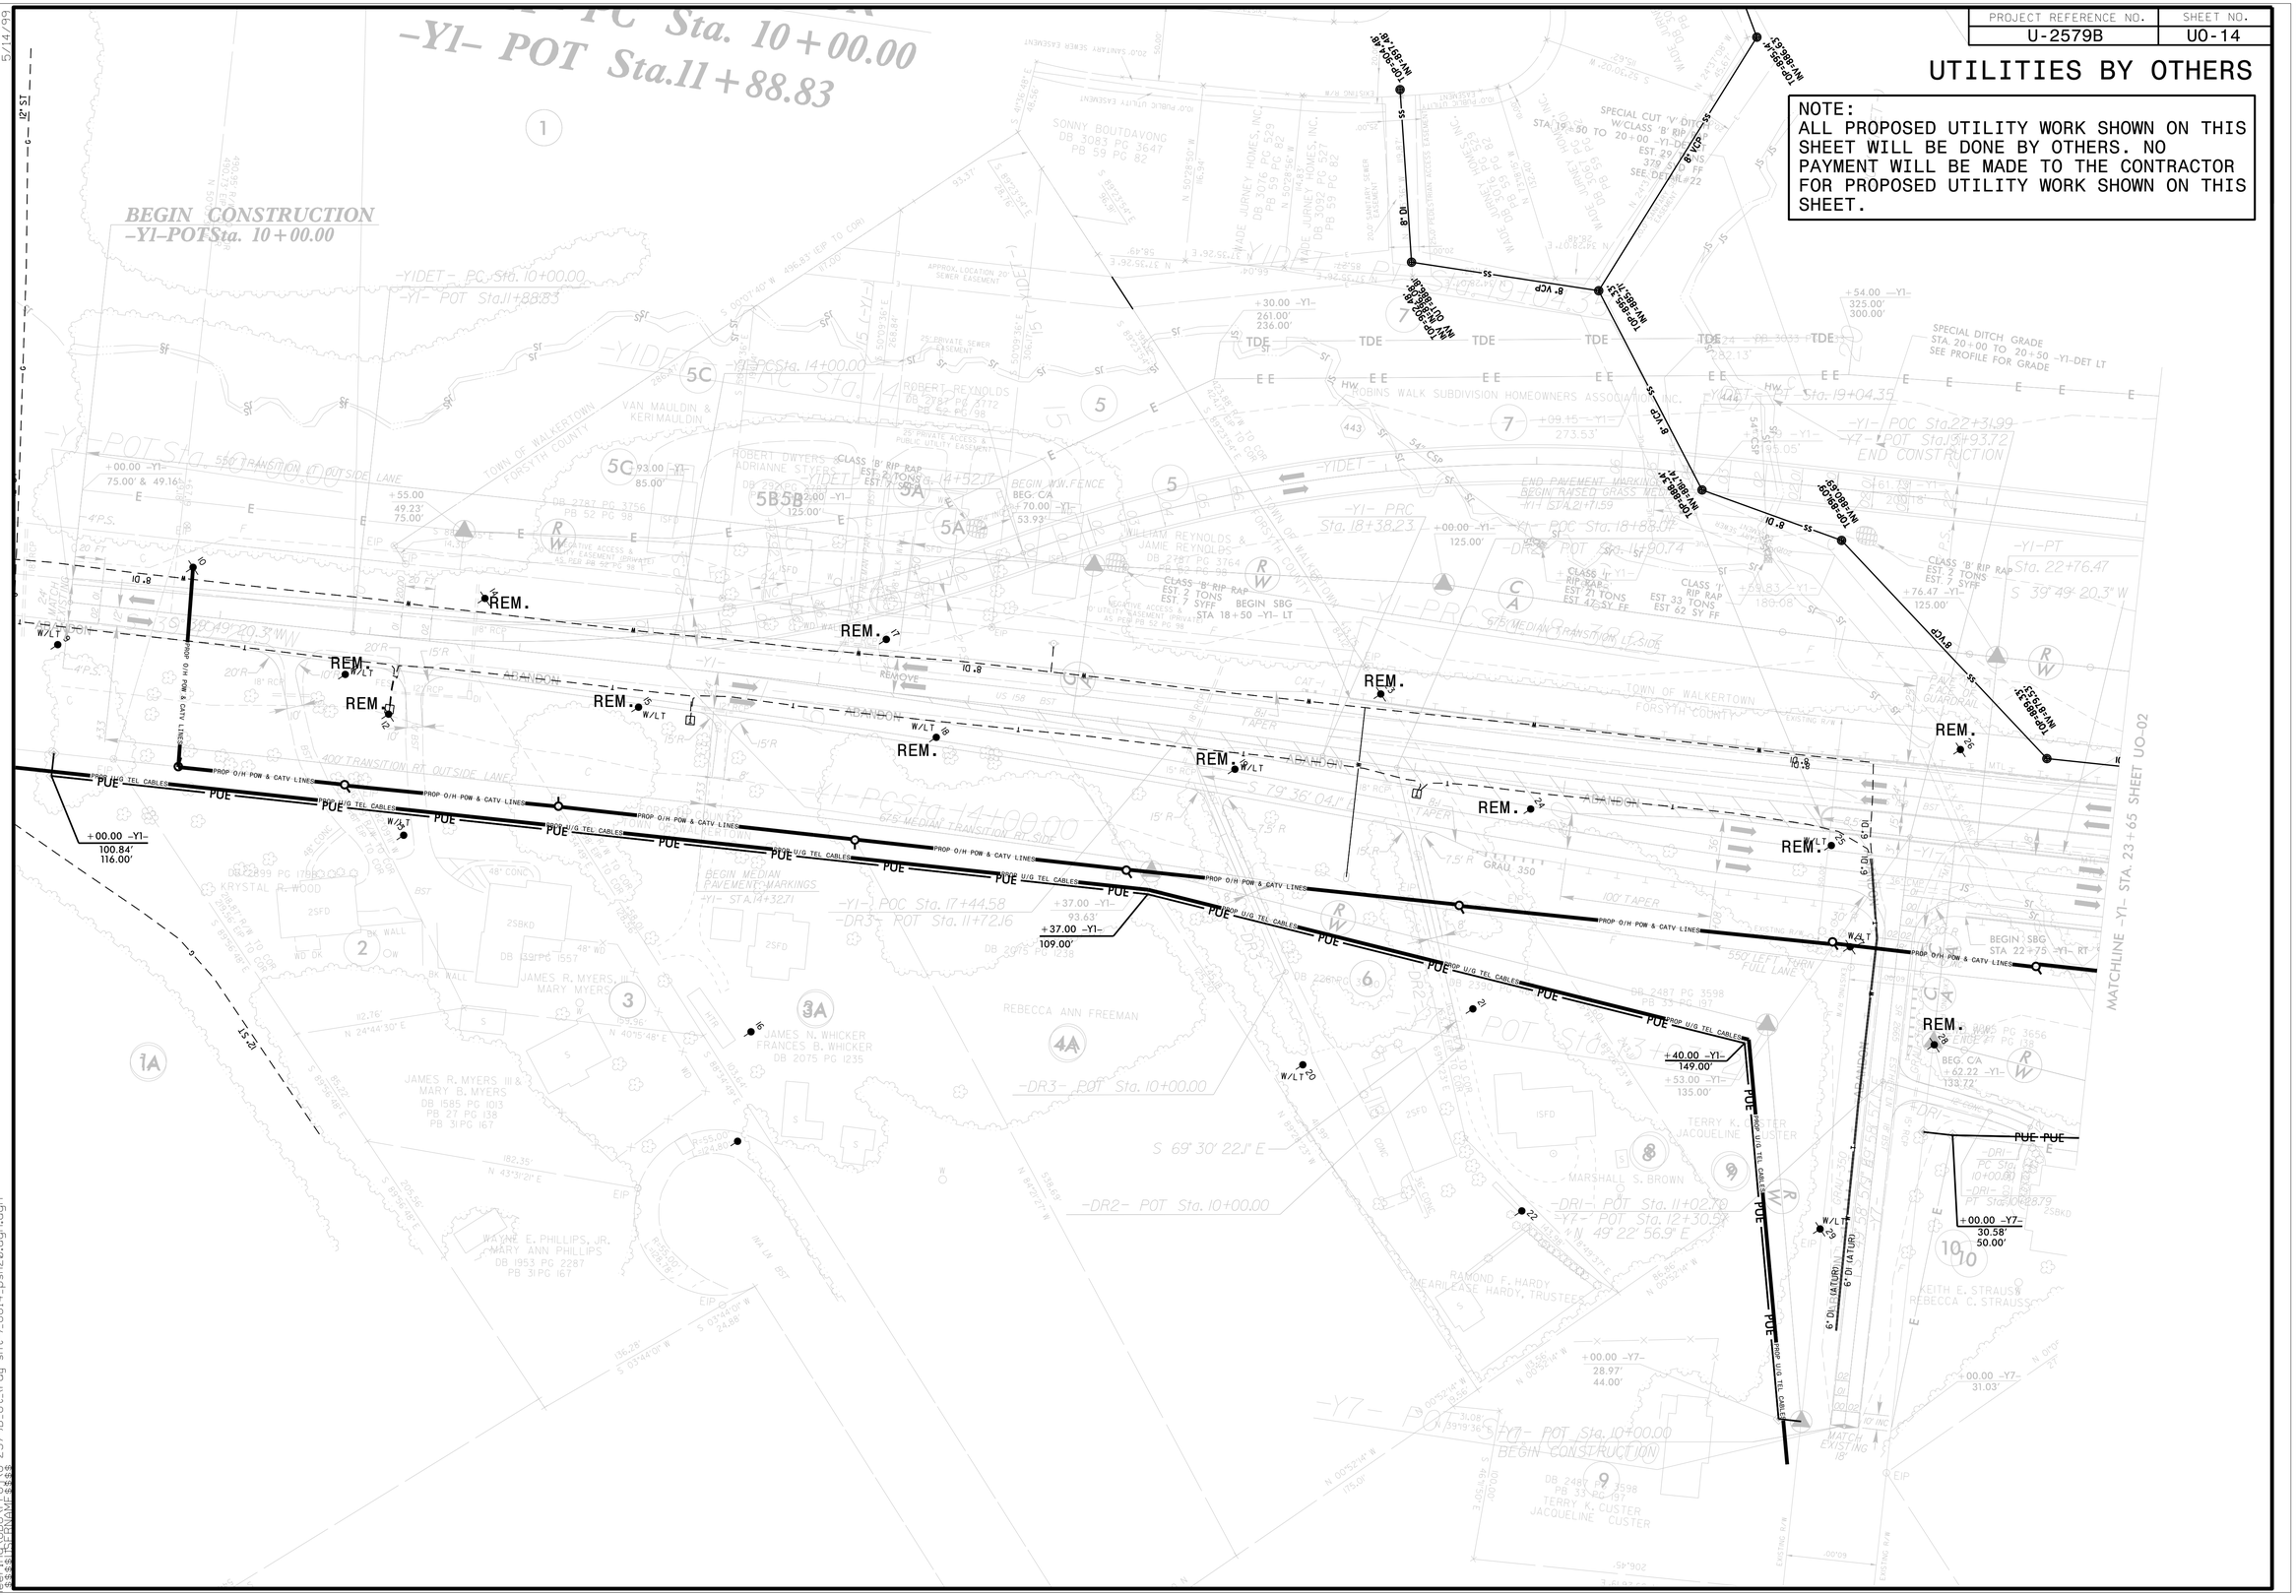

5/14/99

23-JUN-2014 10:00
Engineering\TIP\U-2579B\U-2579B_Ut_Irdy sht#1_U014_psh20.dgn
$$$$USERNAME$$$$