PROJECT REFERENCE NO.	SHEET NO.
U-2579B	UC-9

UTILITY CONSTRUCTION PLANS ONLY
NORTH CAROLINA PROFESSIONAL ENGINEER SEAL 025507
DOUGLAS W. CANAN
1C2EA6C7B0B4B4A... 8/21/2014

UTILITY CONSTRUCTION PLANS ONLY
NORTH CAROLINA PROFESSIONAL ENGINEER SEAL 037995
JEFFREY S. WEBB
98AD7C6B0B0B0B4... 8/21/2014

50' 25' 0 50' 100'

8/17/99

REVISIONS

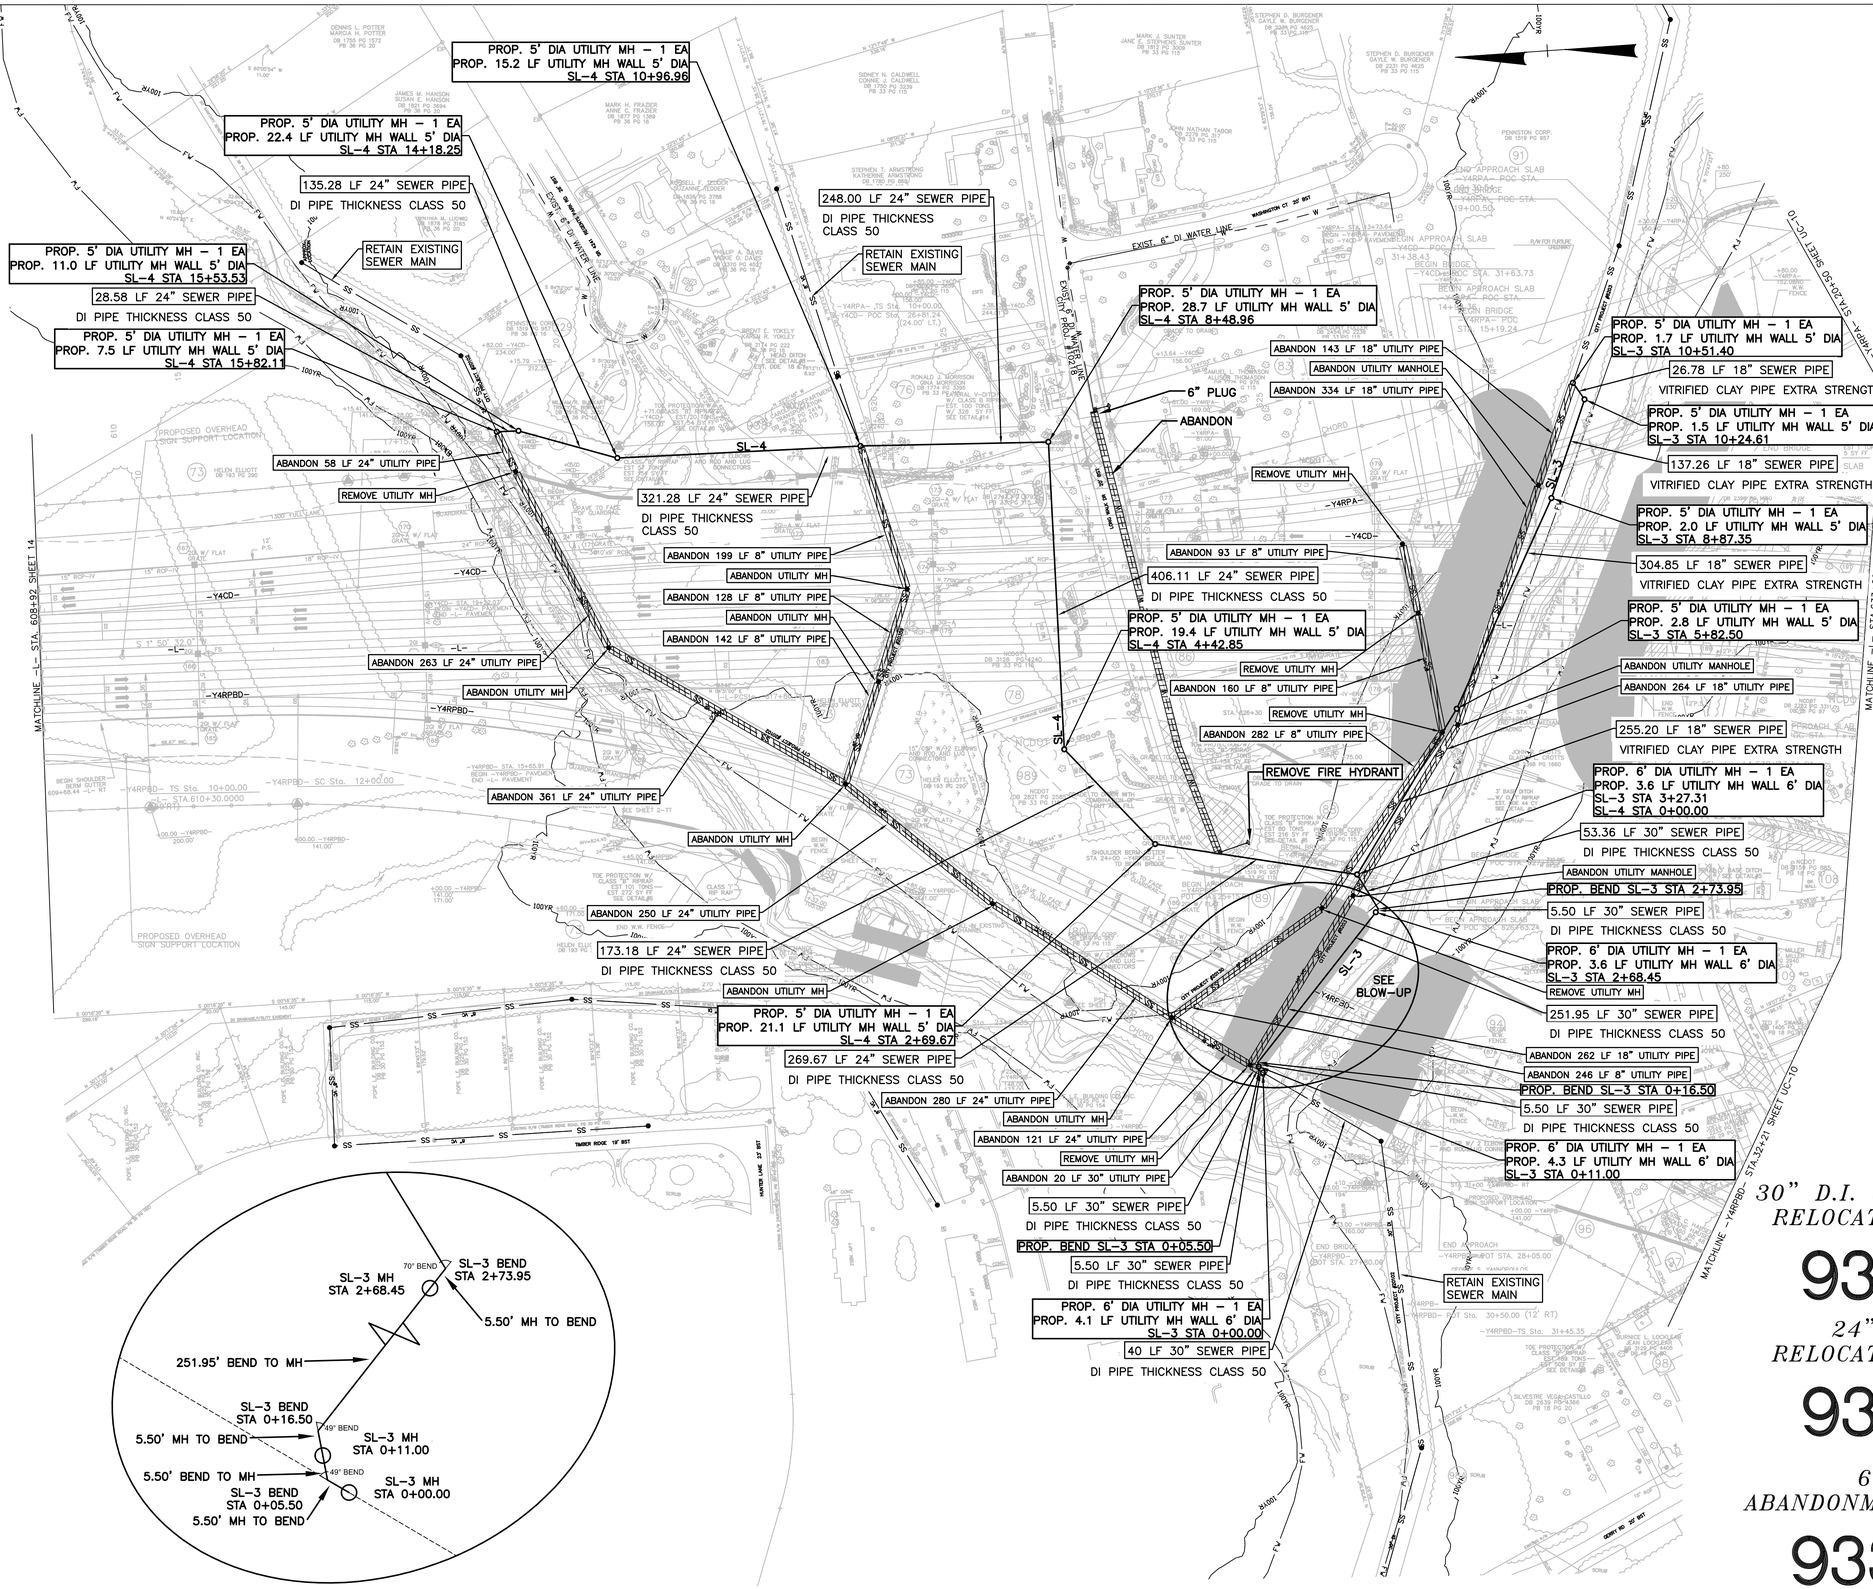

NOTE :
FOR SL-3 PROFILE, SEE SHEET UC-21
FOR SL-4 PROFILE, SEE SHEET UC-21, UC-22

30" D.I. & 18" D.I. SEWER MAIN RELOCATION – PROJECT 75324

9324

CITY OF WINSTON-SALEM PERMIT NUMBER
SEWER 2631
DATE 6-6-14

24" D.I. SEWER MAIN RELOCATION – PROJECT 75325

9325

CITY OF WINSTON-SALEM PERMIT NUMBER
SEWER 2632
DATE 6-6-14

6" WATER MAIN ABANDONMENT – PROJECT 75335

9335

CITY OF WINSTON-SALEM PERMIT NUMBER
WATER 2640
DATE 6-6-14