8/17/99

REVISIONS

PROJECT REFERENCE NO.	SHEET NO.
U-2579B	UC-15

UTILITY CONSTRUCTION PLANS ONLY

NORTH CAROLINA PROFESSIONAL SEAL 037995 ENGINEER

DocuSigned by: Bailey S. Wheeler
9BAD7C5B8B0F4D0... 6/6/2014

50' 25' 0 50' 100'

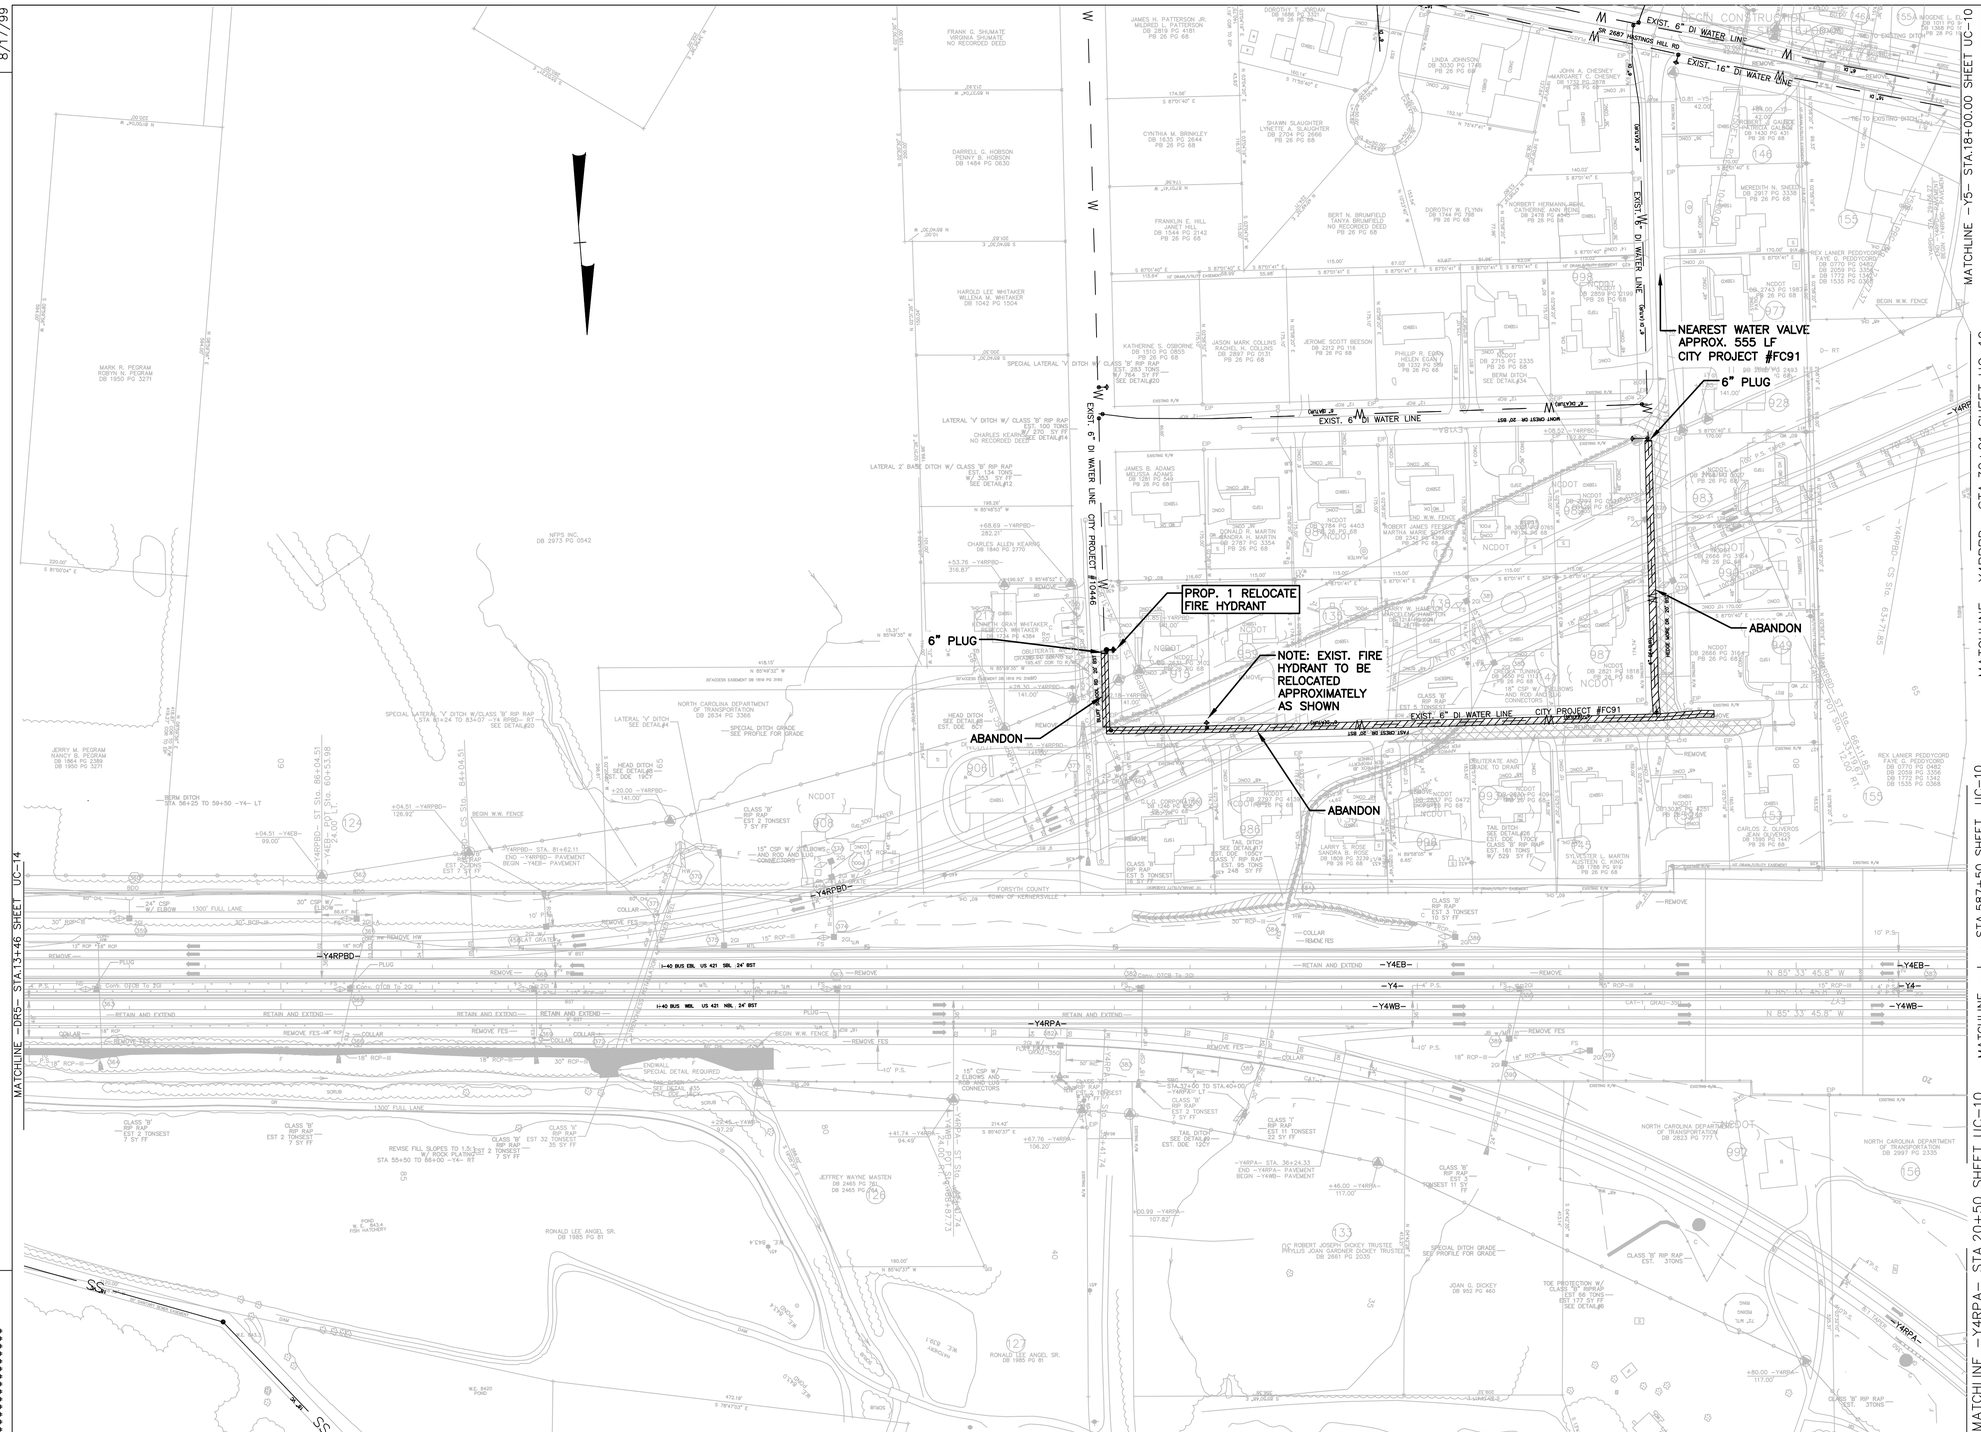

PAVED SHOULDER

PAVEMENT TO BE OBLITERATED

6" DI WATER MAIN ABANDONMENT PROJECT 74335

9335

CITY OF WINSTON-SALEM PERMIT NUMBER
WATER 2640
DATE 6-6-14