PROJECT REFERENCE NO.	SHEET NO.
U-2579B	UO-04

UTILITIES BY OTHERS

NOTE:
ALL PROPOSED UTILITY WORK SHOWN ON THIS SHEET WILL BE DONE BY OTHERS. NO PAYMENT WILL BE MADE TO THE CONTRACTOR FOR PROPOSED UTILITY WORK SHOWN ON THIS SHEET.

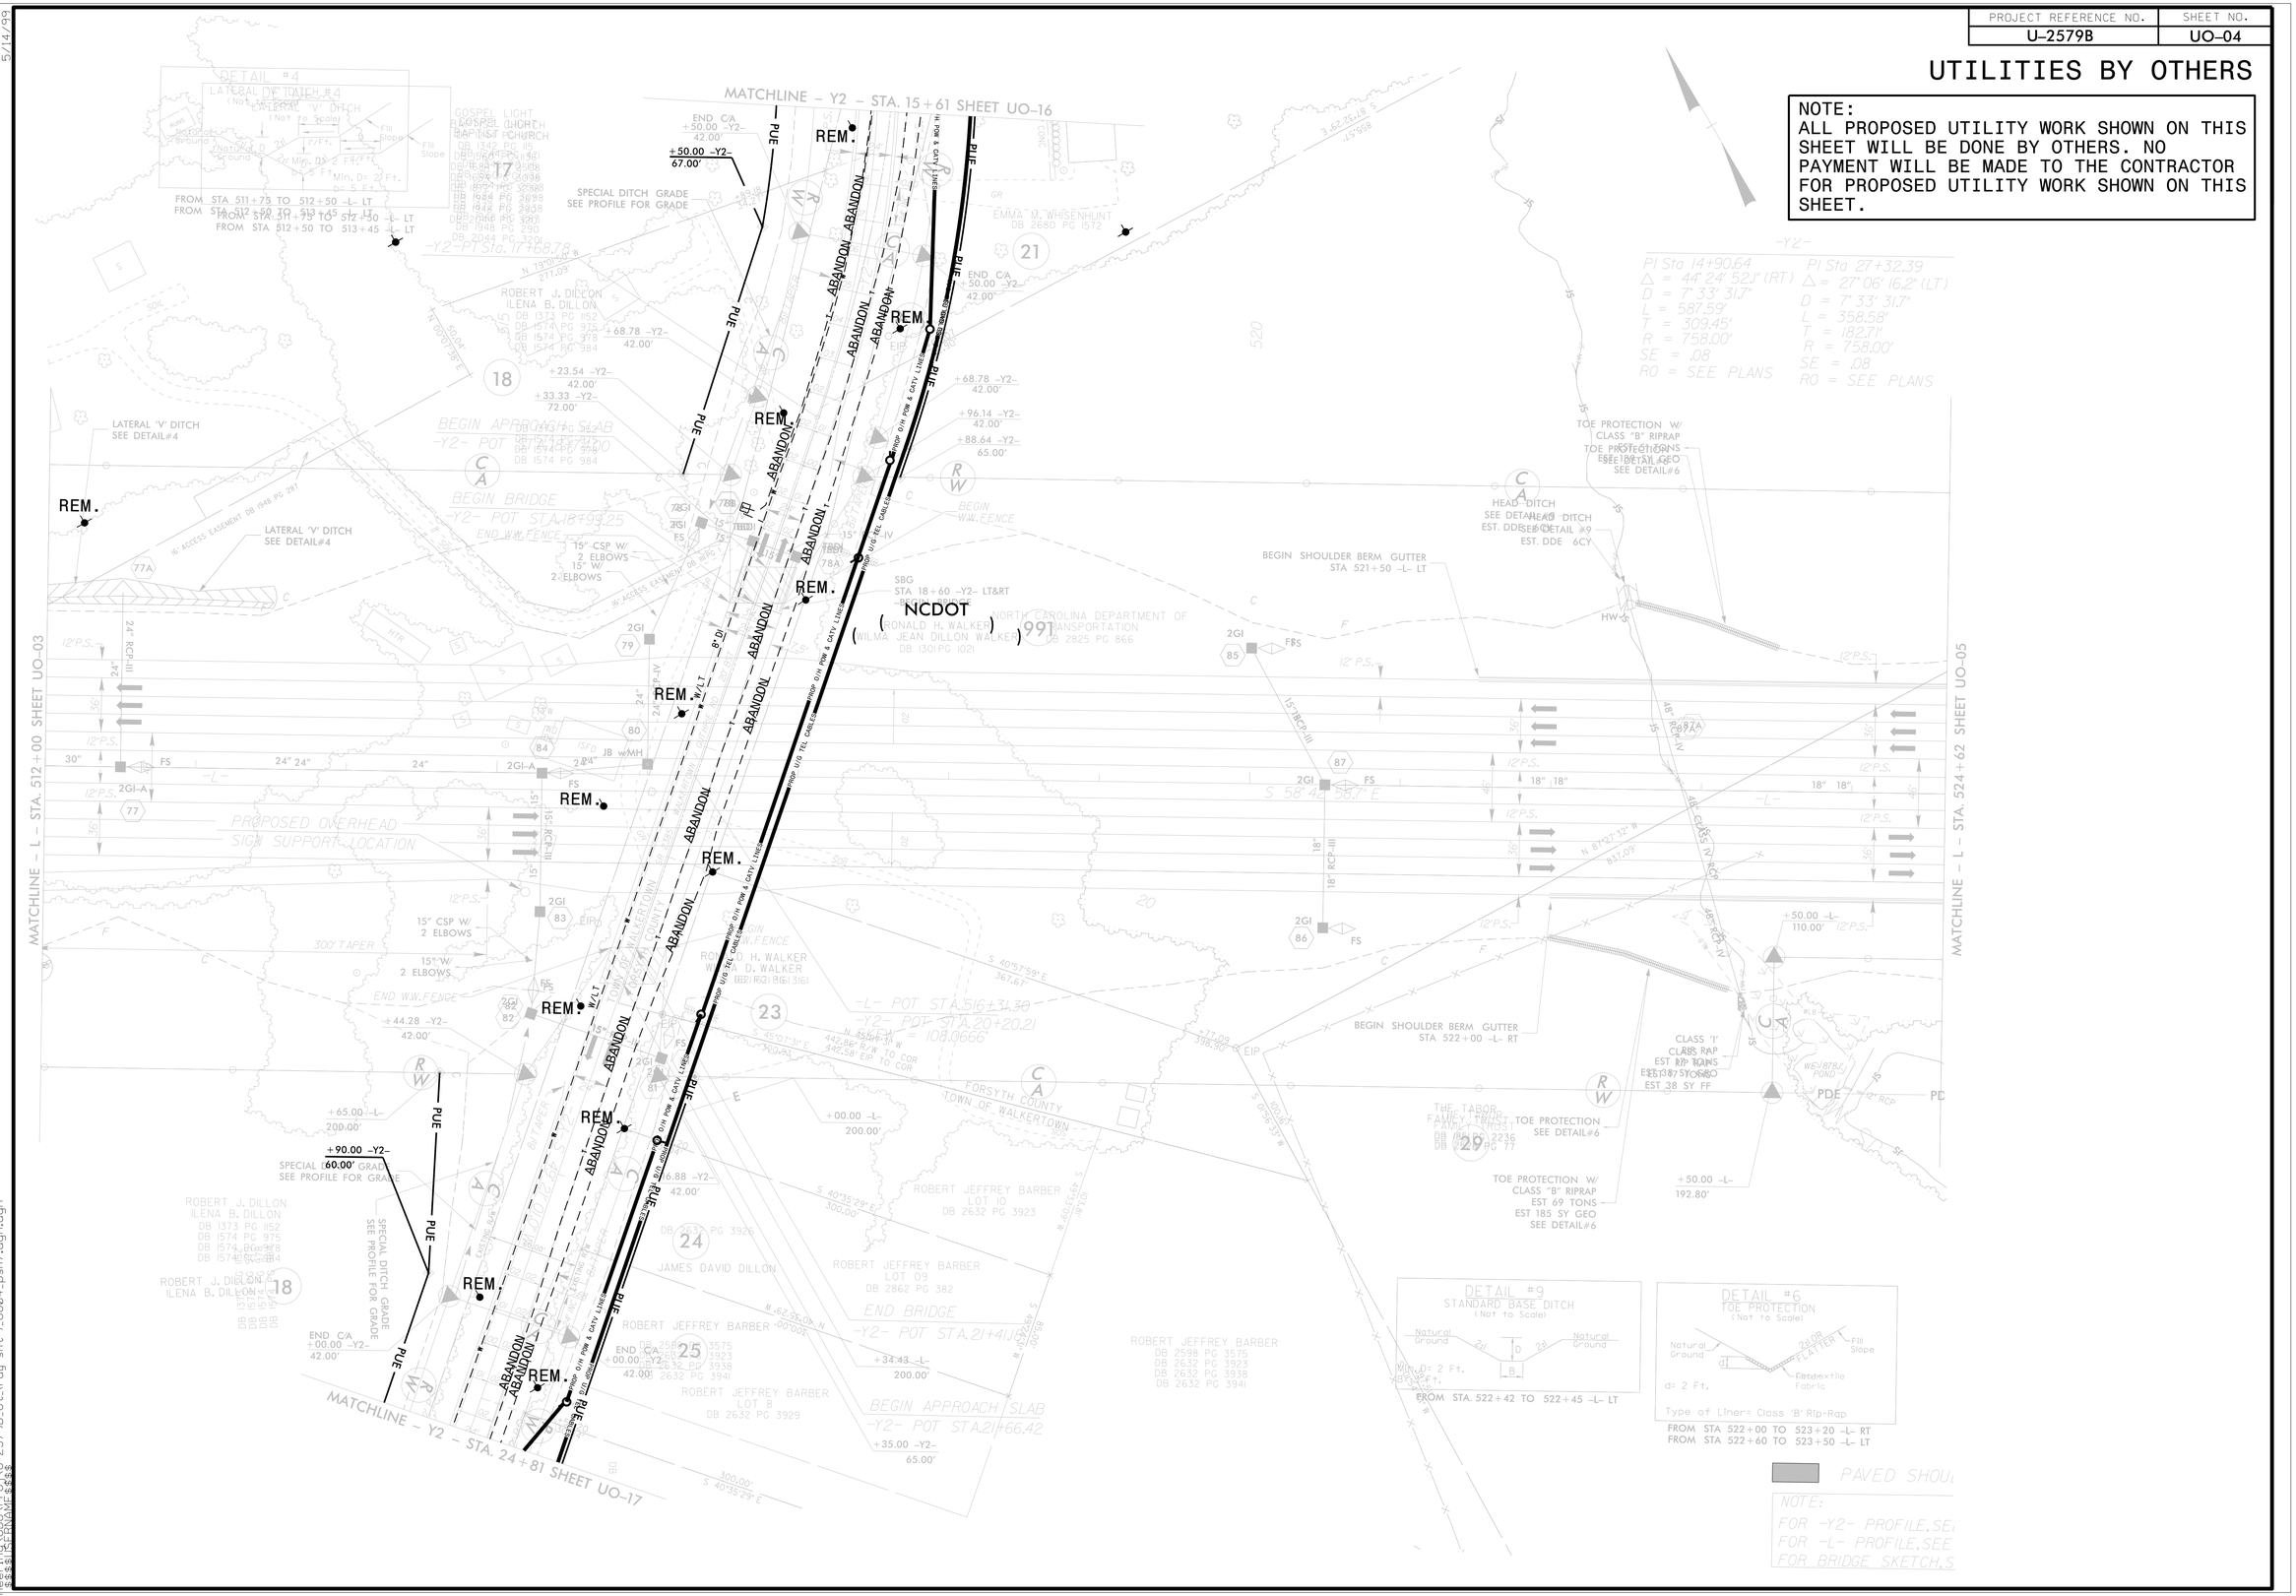

5/14/99

20-JUN-2014 14:01
Engineering\PROJECT\U-2579B_Ut_rdy sht#)_U0004_psh7.dgn,dgn
$$$$USERNAME$$$$