PROJECT REFERENCE NO.	SHEET NO.
U-2579B	U0-19

UTILITIES BY OTHERS

NOTE:
ALL PROPOSED UTILITY WORK SHOWN ON THIS SHEET WILL BE DONE BY OTHERS. NO PAYMENT WILL BE MADE TO THE CONTRACTOR FOR PROPOSED UTILITY WORK SHOWN ON THIS SHEET.

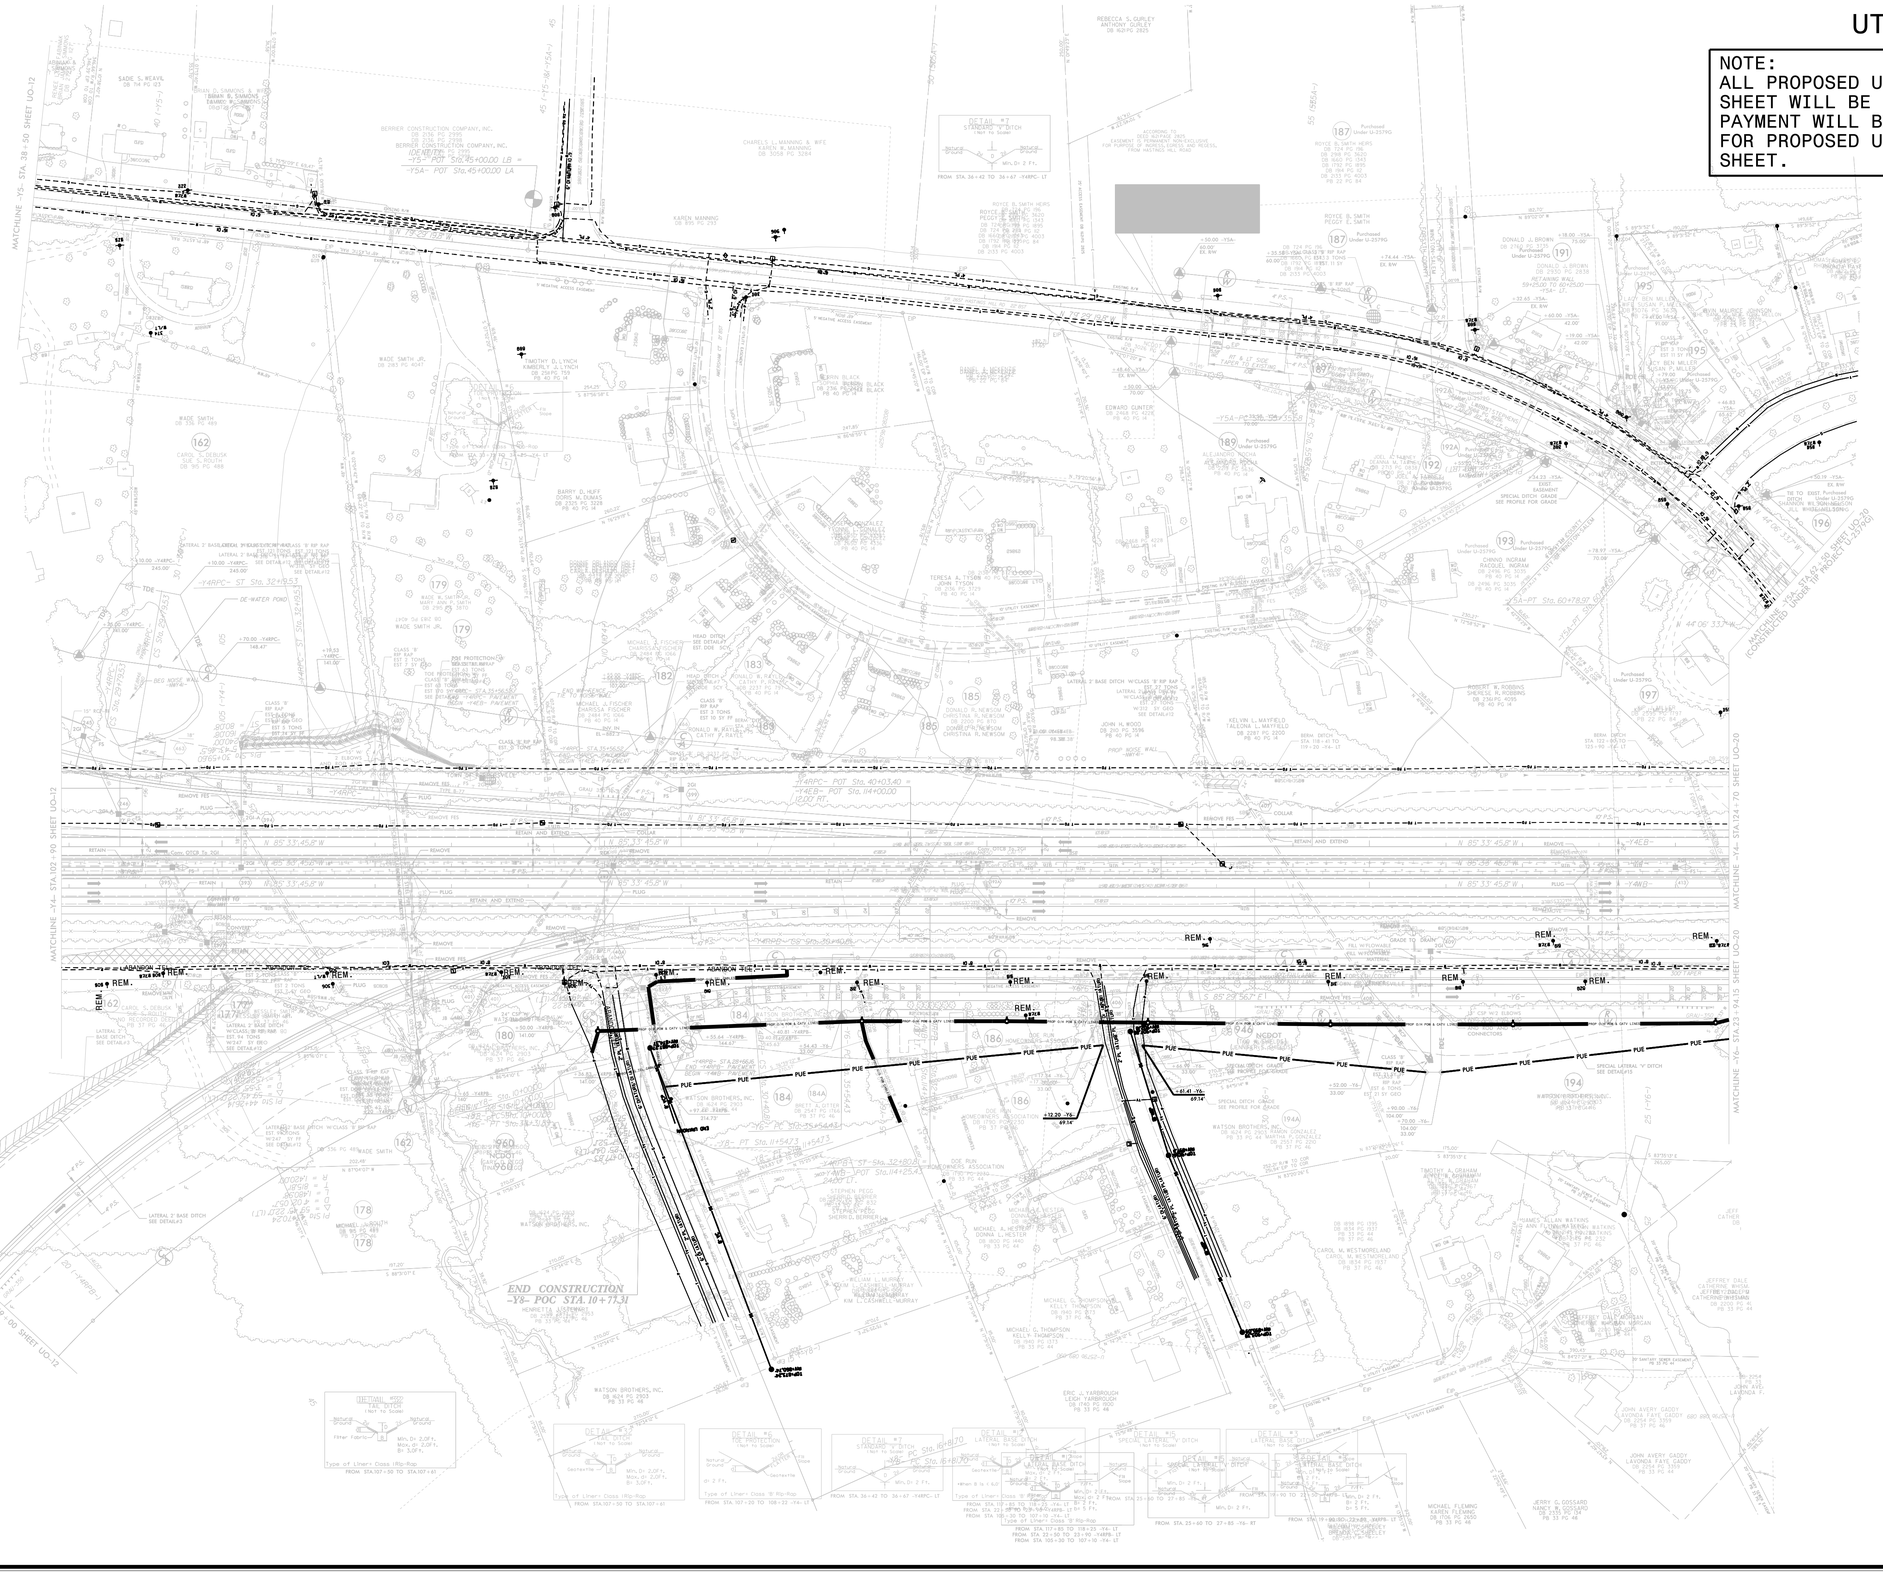

23-JUN-2014 10:33
Engineering\PROJECT\U-2579B\Ut\rdy sht#\U019_psh28.dgn
5/14/99