PROJECT REFERENCE NO.	SHEET NO.
U-2579B	UO-08

UTILITIES BY OTHERS

NOTE:
ALL PROPOSED UTILITY WORK SHOWN ON THIS SHEET WILL BE DONE BY OTHERS. NO PAYMENT WILL BE MADE TO THE CONTRACTOR FOR PROPOSED UTILITY WORK SHOWN ON THIS SHEET.

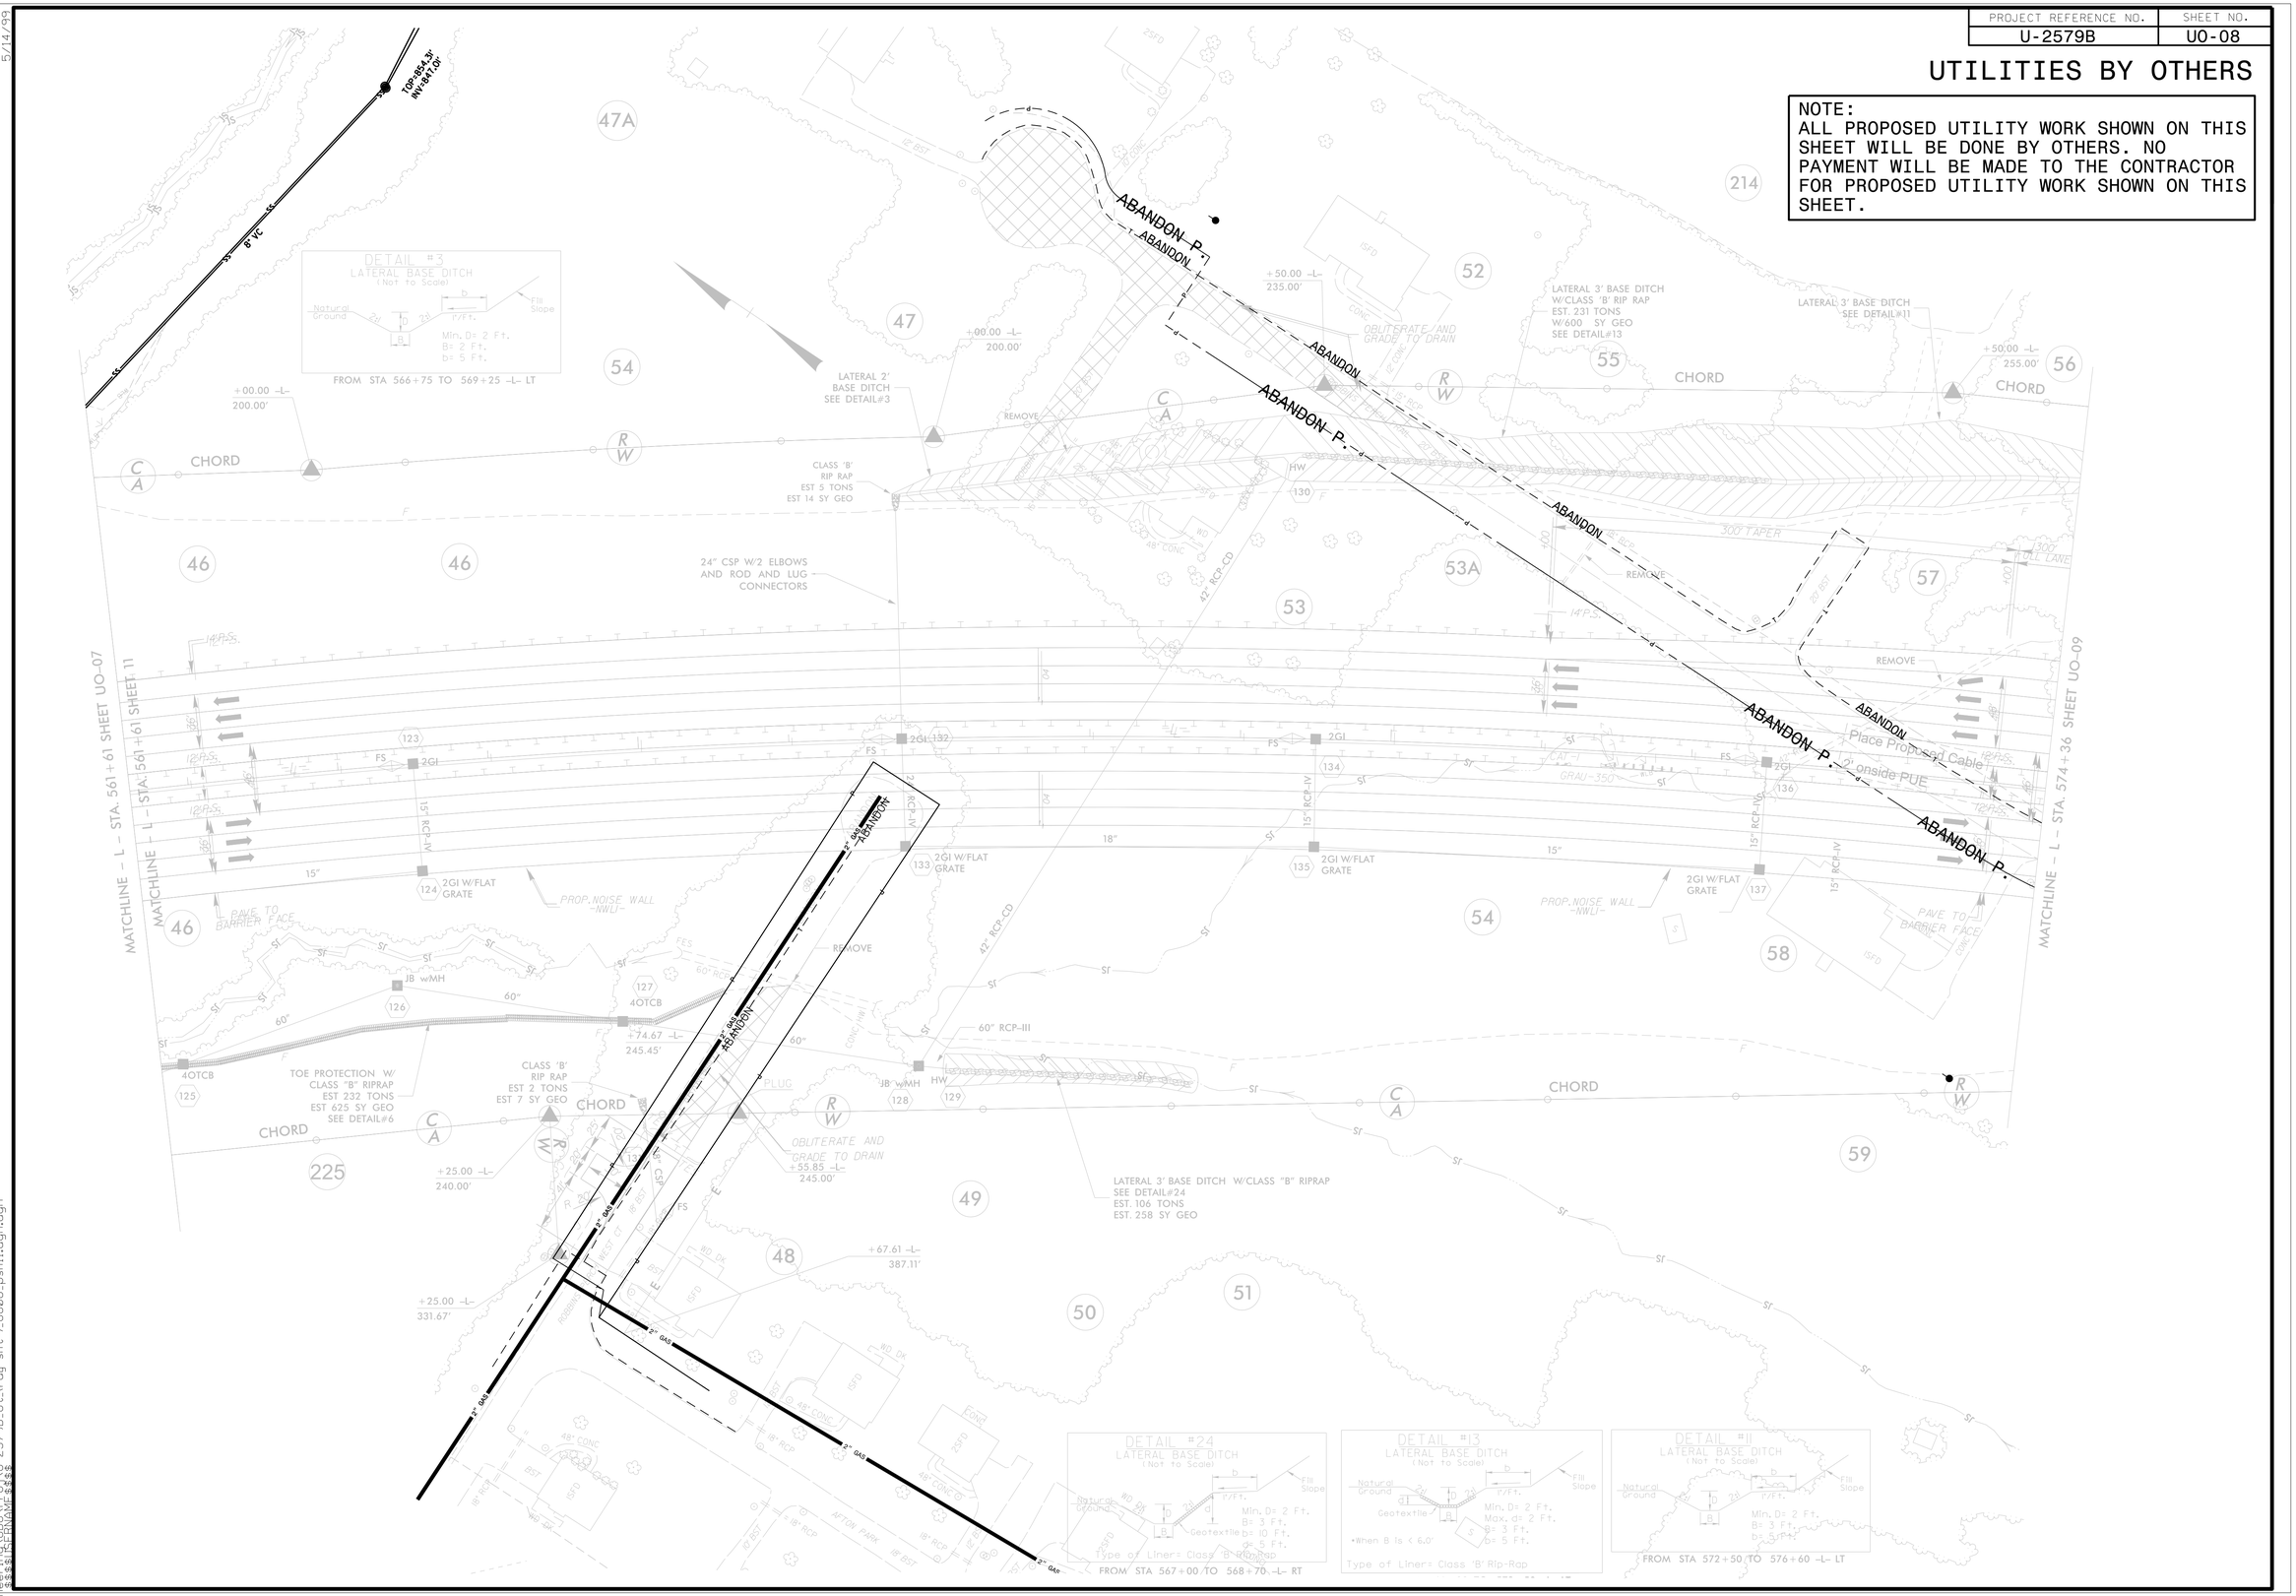

5/14/99

12-AUG-2014 14:34
Engineering\PROJECTS\U-2579B_Ut_(rdy sht#)_U008_pshll.dgn
ss3\chinnor\ss3