09/08/99

TIP PROJECT: U-2579B

See Sheet 1-A For Index of Sheets
See Sheet 1-B For Conventional Symbol

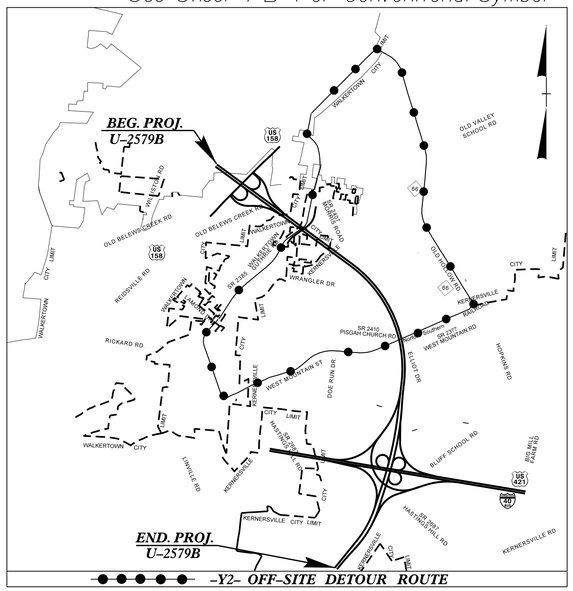

VICINITY MAP

T.I.P. NO.	SHEET NO.
U-2579B	UO-01

STATE OF NORTH CAROLINA
DIVISION OF HIGHWAYS

UTILITIES BY OTHERS PLANS
FORSYTH COUNTY

LOCATION: WINSTON SALEM NORTHERN BELTWAY (EASTERN SECTION) (FUTURE I-74) FROM US 158 TO I-40 BUS/US 421

TYPE OF WORK: UTILITY RELOCATION

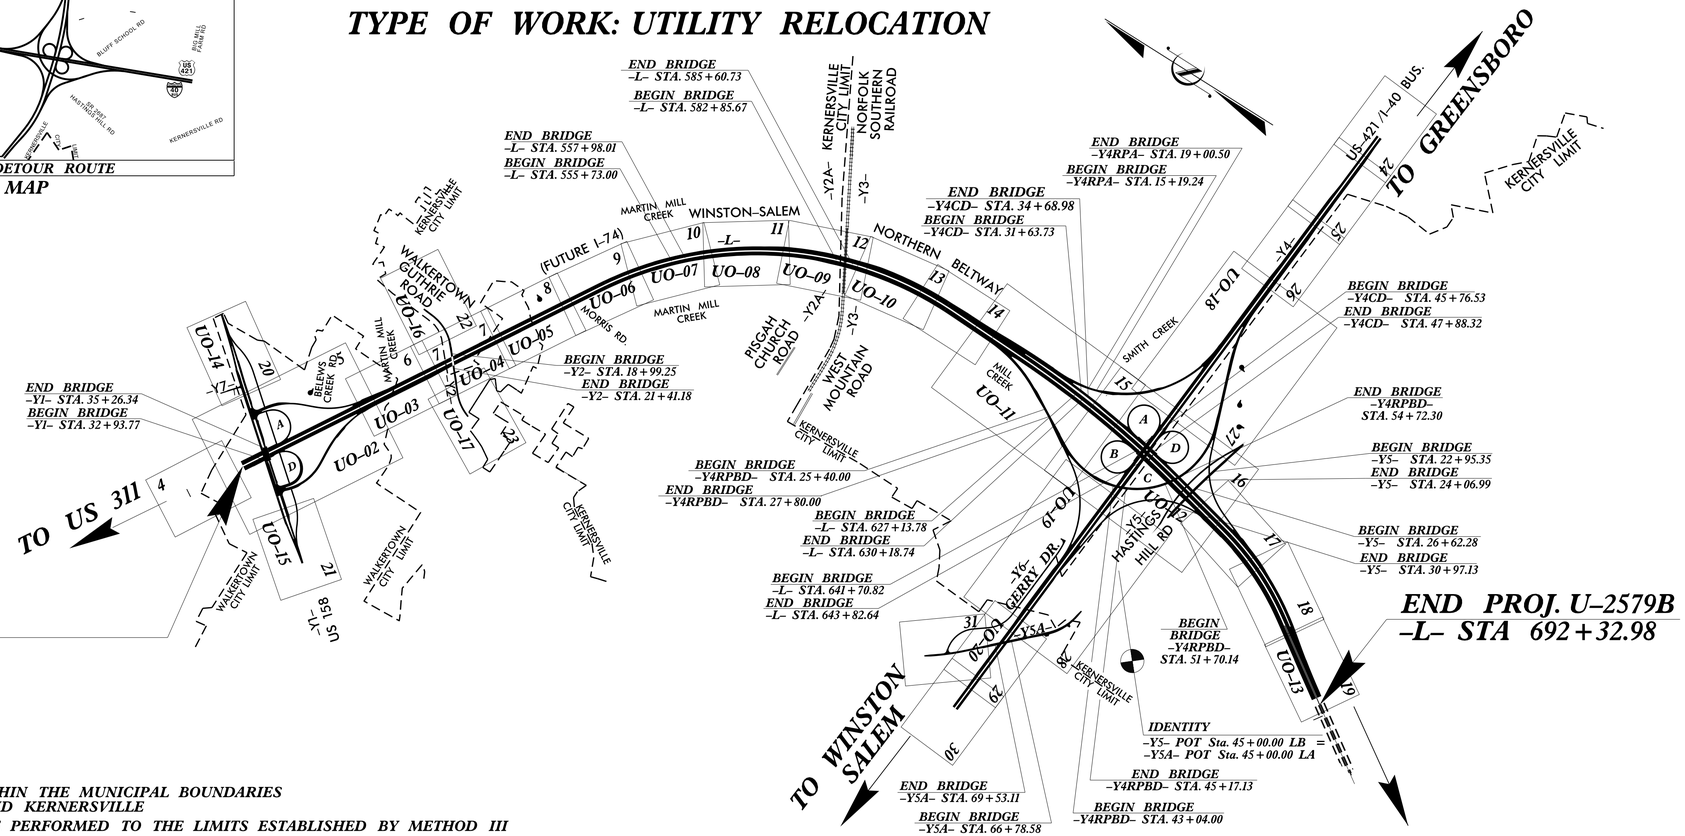

A PORTION OF THIS PROJECT IS WITHIN THE MUNICIPAL BOUNDARIES OF WALKERTOWN AND KERNERSVILLE

CLEARING ON THIS PROJECT SHALL BE PERFORMED TO THE LIMITS ESTABLISHED BY METHOD III

GRAPHIC SCALES

50 25 0 50 100
PLANS

50 25 0 50 100
PROFILE (HORIZONTAL)

10 5 0 10 20
PROFILE (VERTICAL)

INDEX OF SHEETS

SHEET NO.	DESCRIPTION
UO-1	TITLE SHEET
UO-2 THRU UO-20	UTILITY BY OTHERS PLAN SHEETS

UTILITY OWNERS ON PROJECT

A. Duke Energy Progress - Power Distribution
B. A T & T - Telephone
C. CenturyLink - Telephone
D. Time Warner Cable - Cable TV
E. Piedmont Natural Gas - Natural Gas

PREPARED IN THE OFFICE OF:
DIVISION OF HIGHWAYS
UTILITIES UNIT
UTILITIES ENGINEERING
1555 MAIL SERVICES CENTER
RALEIGH NC 27699-1555
PHONE (919) 707-6690
FAX (919) 250-4151

Roger Worthington, P.E.	UTILITIES SECTION ENGINEER
Steve McKee, P.E.	UTILITIES SQUAD LEADER PROJECT ENGINEER
Jamshid Hafshejani	UTILITIES PROJECT DESIGNER

12-JUN-2014 09:06
R:\Utilities\Engineering\UBO\Proj\U-2579B_UT_tsh_UO1_psh.dgn
$$$$USERNAME$$$$