PROJECT REFERENCE NO.	SHEET NO.
U-2579B	UC-18

UTILITY CONSTRUCTION PLANS ONLY

NORTH CAROLINA PROFESSIONAL SEAL 037995 ENGINEER

Ashley S. Webb

ASHLEY S. WEBB

8/13/2014

25' 0 25' 50'

8/17/99

REVISIONS

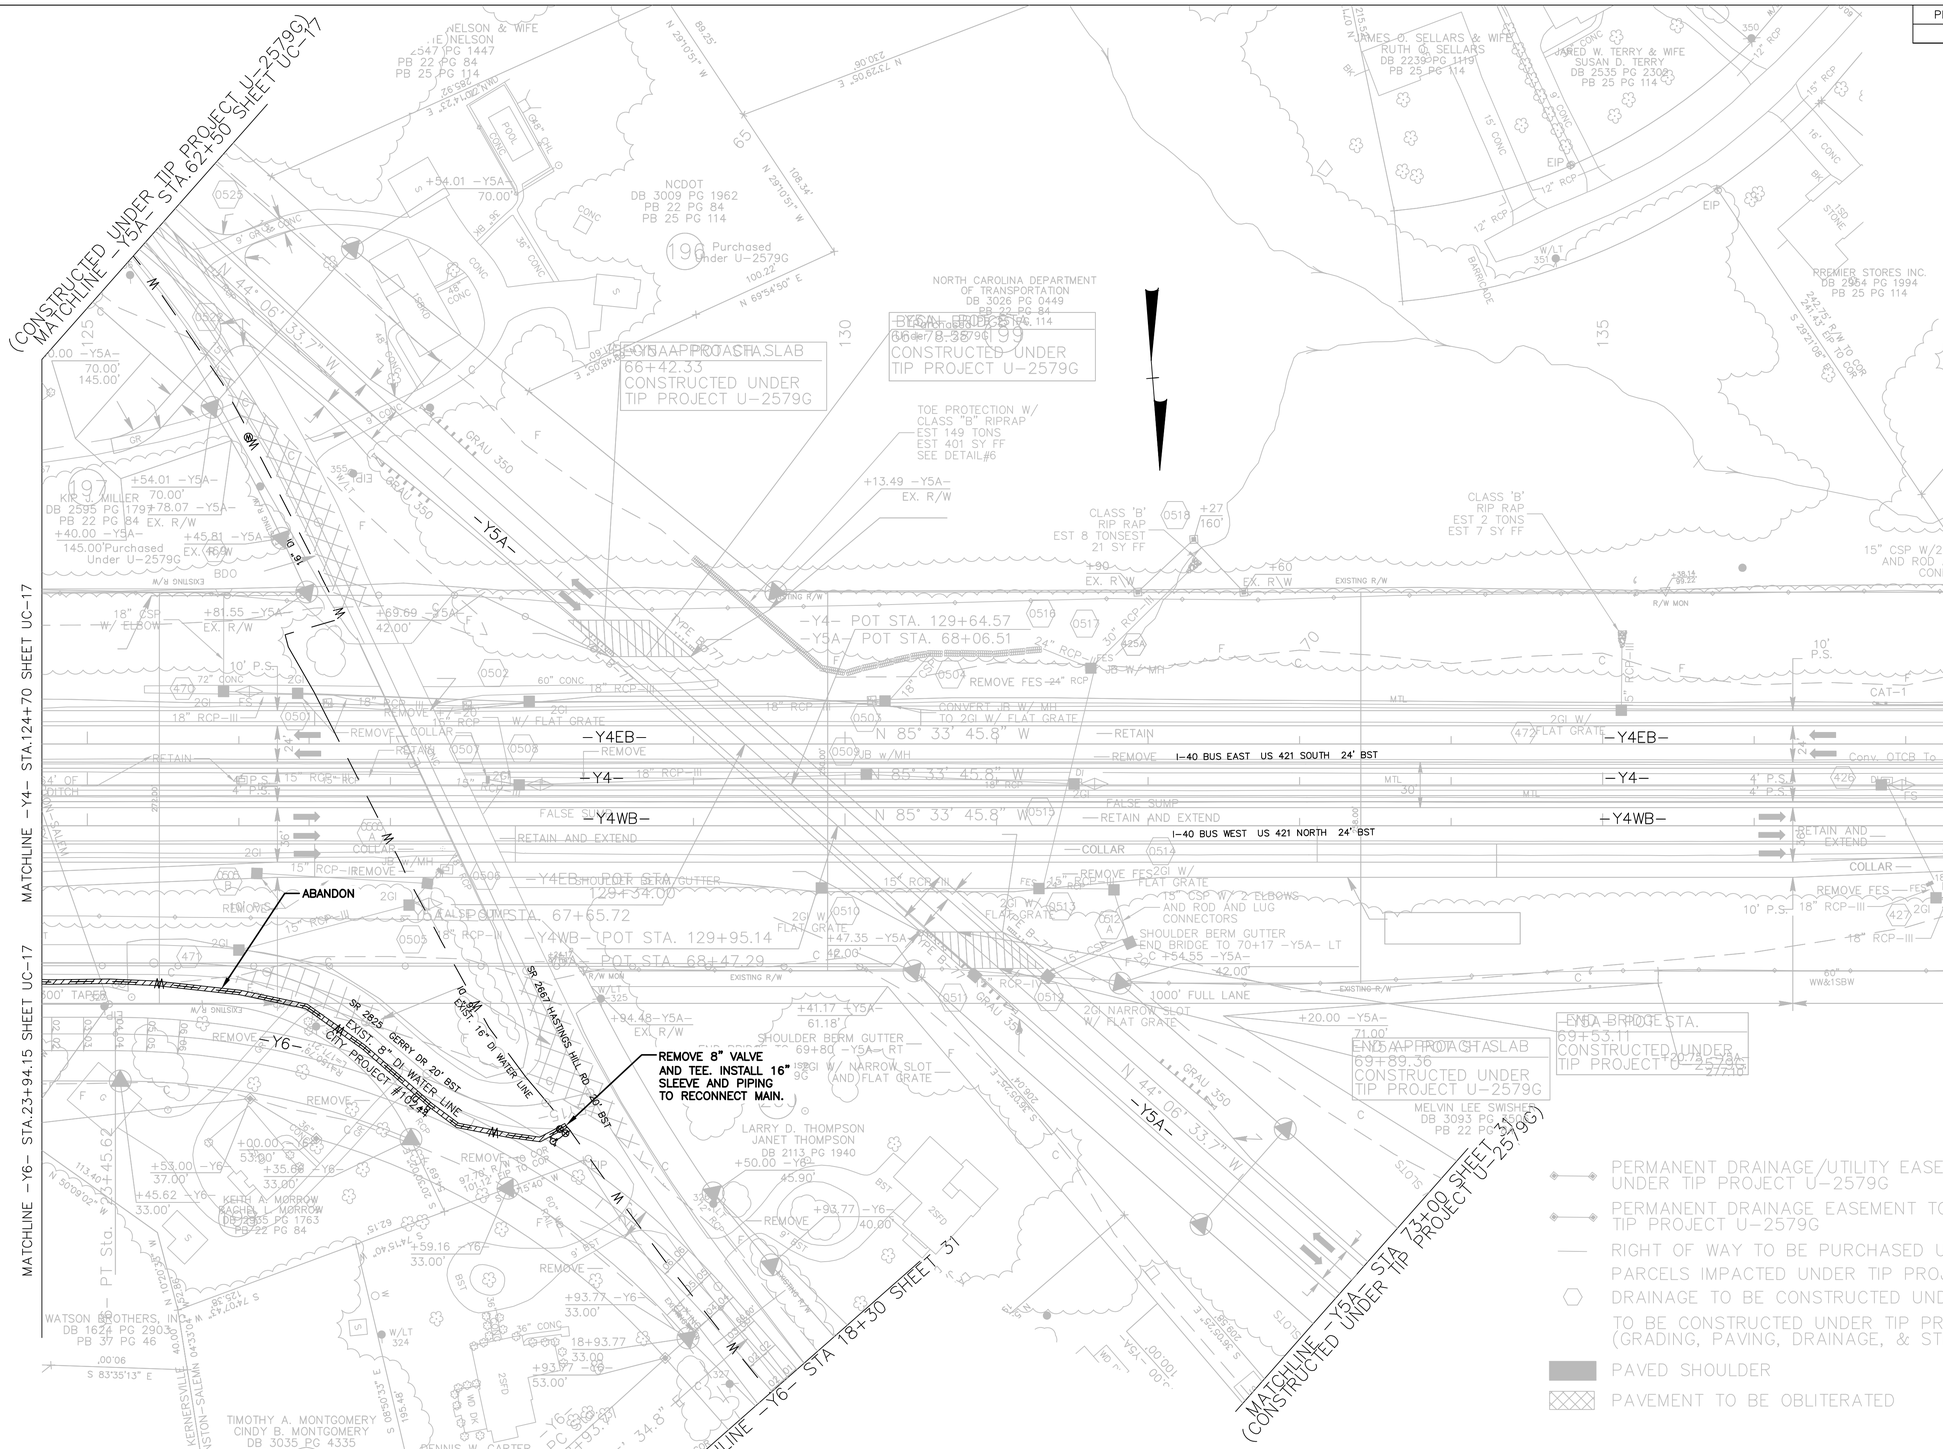

6" & 8" D.I. WATER MAIN RELOCATION – PROJECT 74334

9334

CITY OF WINSTON-SALEM
PERMIT NUMBER
WATER 2639
DATE 6-6-14