PROJECT REFERENCE NO.	SHEET NO.
U-2579B	UO-12

UTILITIES BY OTHERS

NOTE:
ALL PROPOSED UTILITY WORK SHOWN ON THIS SHEET WILL BE DONE BY OTHERS. NO PAYMENT WILL BE MADE TO THE CONTRACTOR FOR PROPOSED UTILITY WORK SHOWN ON THIS SHEET.

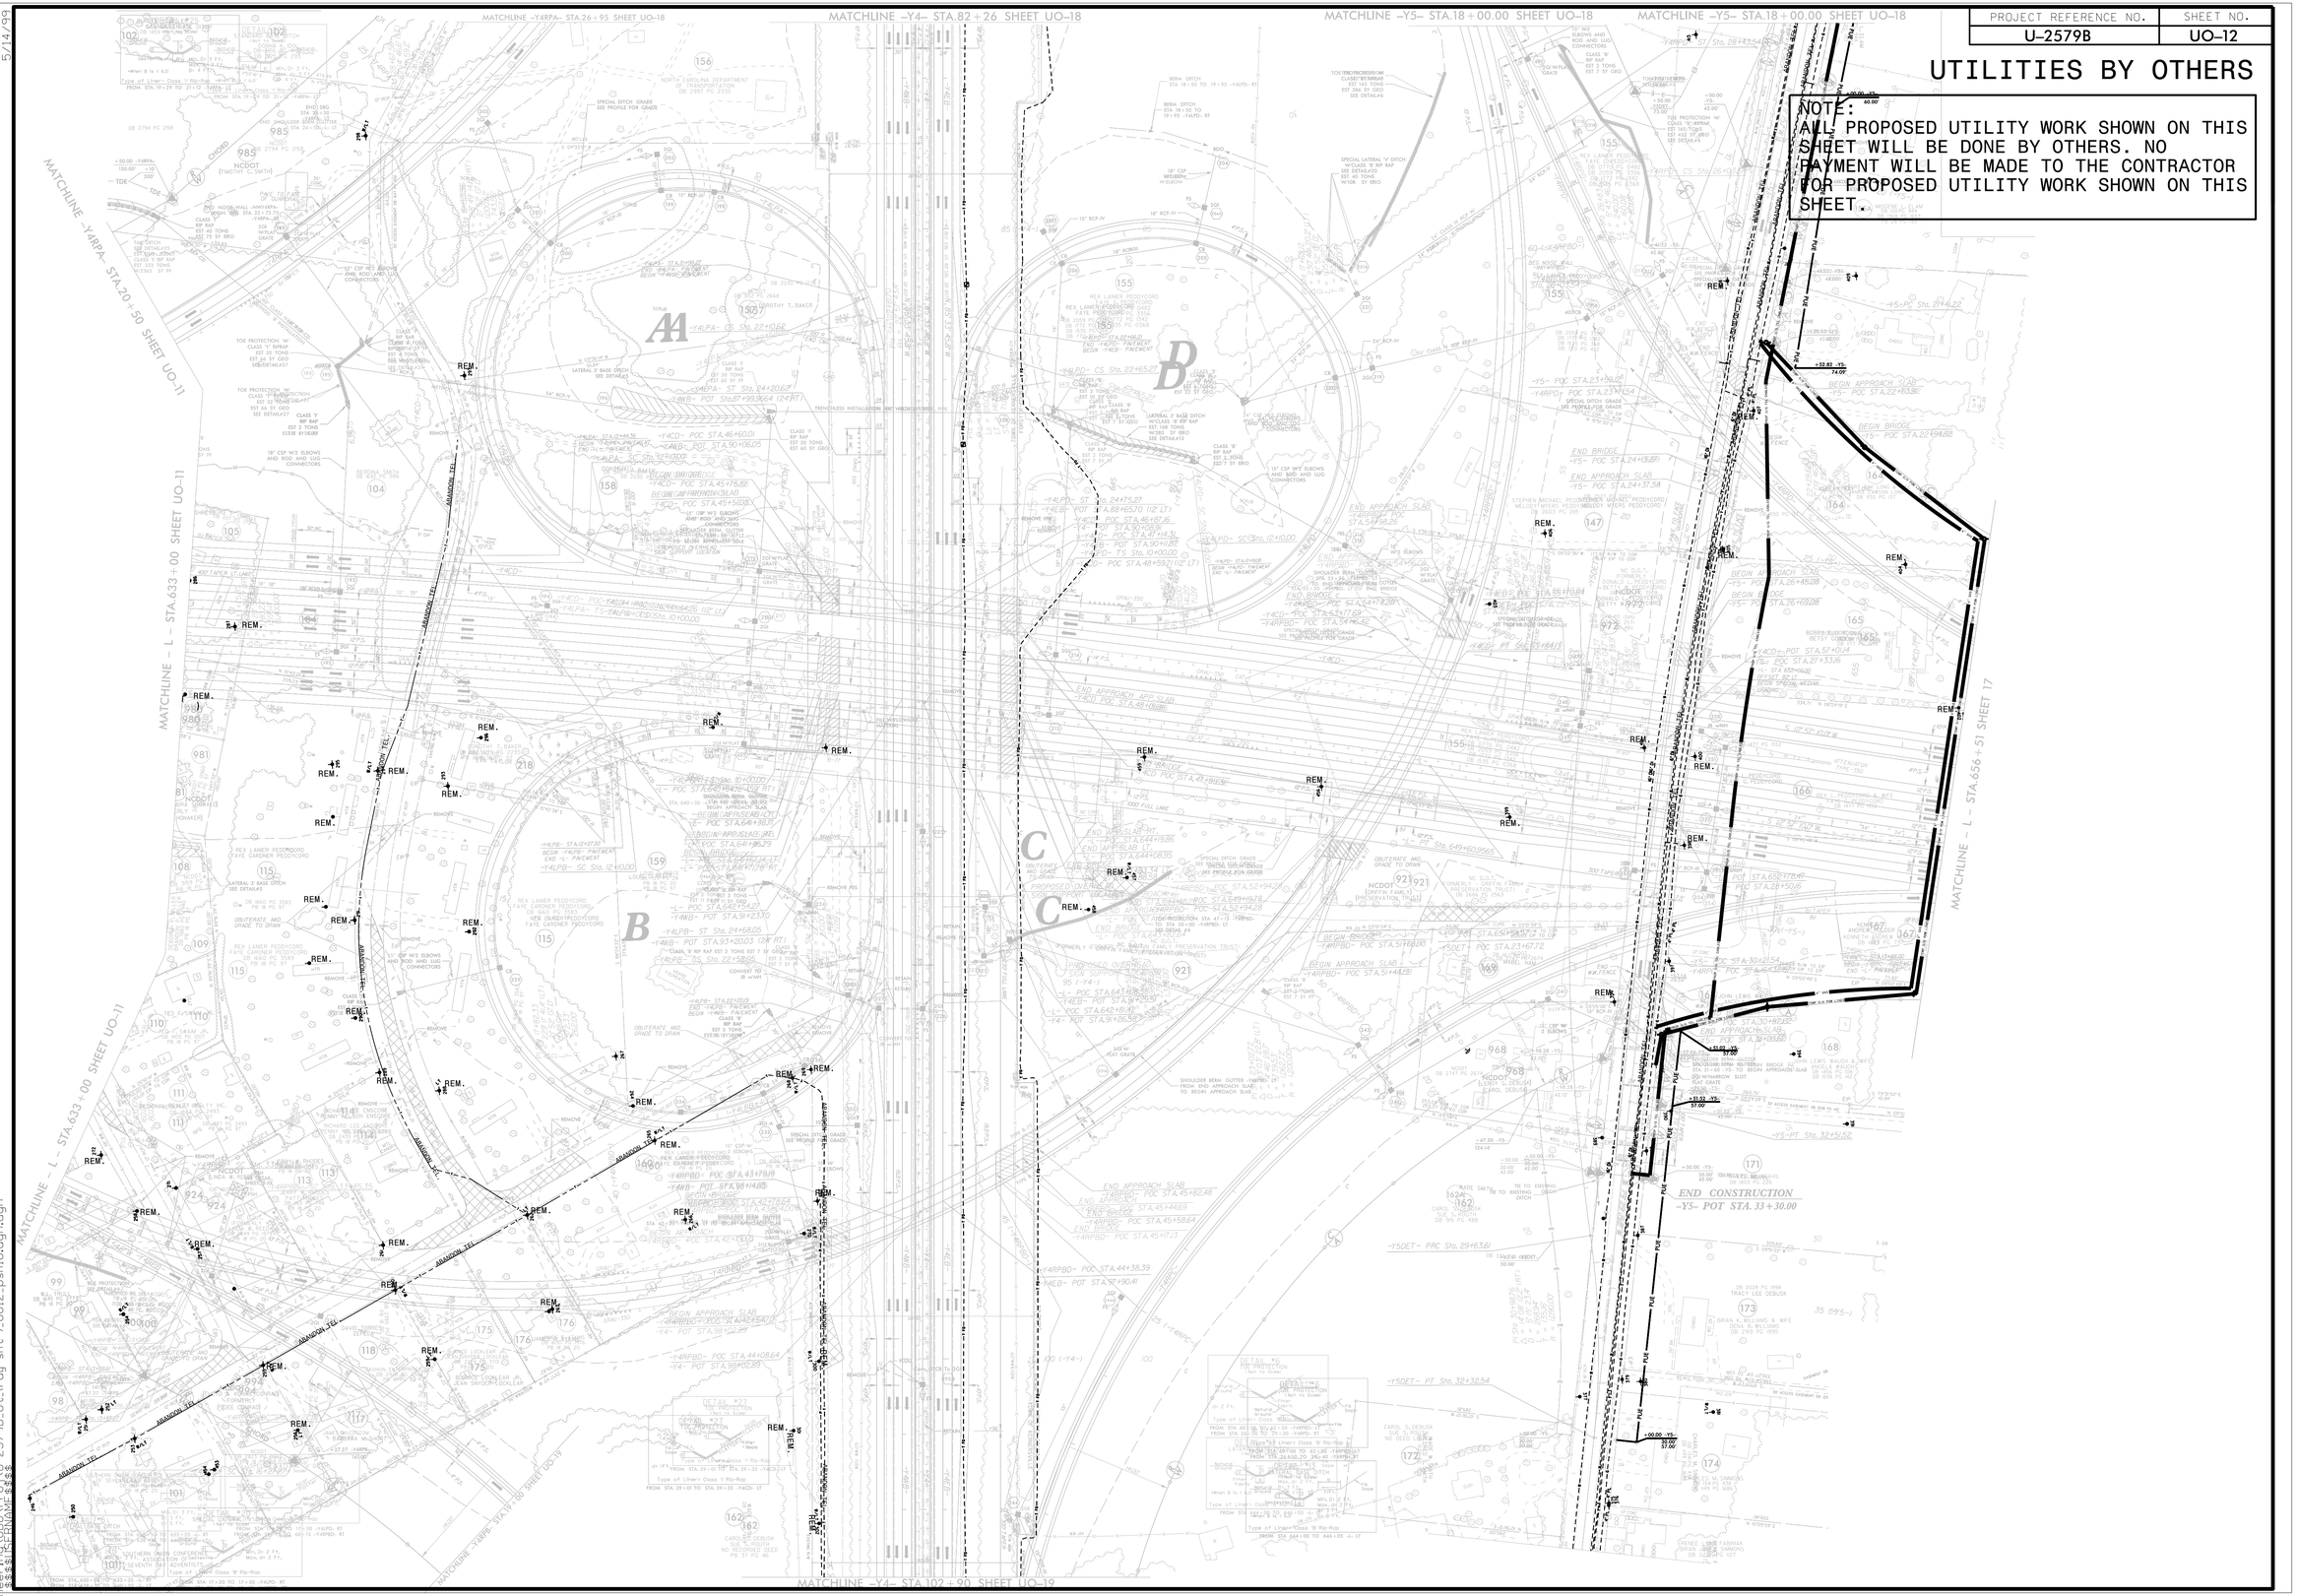

5/14/99

20-JUN-2014 15:42
Engineering\PROJ\R-2579B_U-2579B_Ut_rdy sht#)_U012_pshi6.dgn
$$$$USERNAME$$$$