PROJECT REFERENCE NO.	SHEET NO.
U-2579B	UC-12

UTILITY CONSTRUCTION PLANS ONLY
NORTH CAROLINA PROFESSIONAL ENGINEER SEAL 025507
DAVID A. TEMPLE
1/2/2014

UTILITY CONSTRUCTION PLANS ONLY
NORTH CAROLINA PROFESSIONAL ENGINEER SEAL 037995
JEFFREY S. WEBB
1/2/2014

8/17/99

REVISIONS

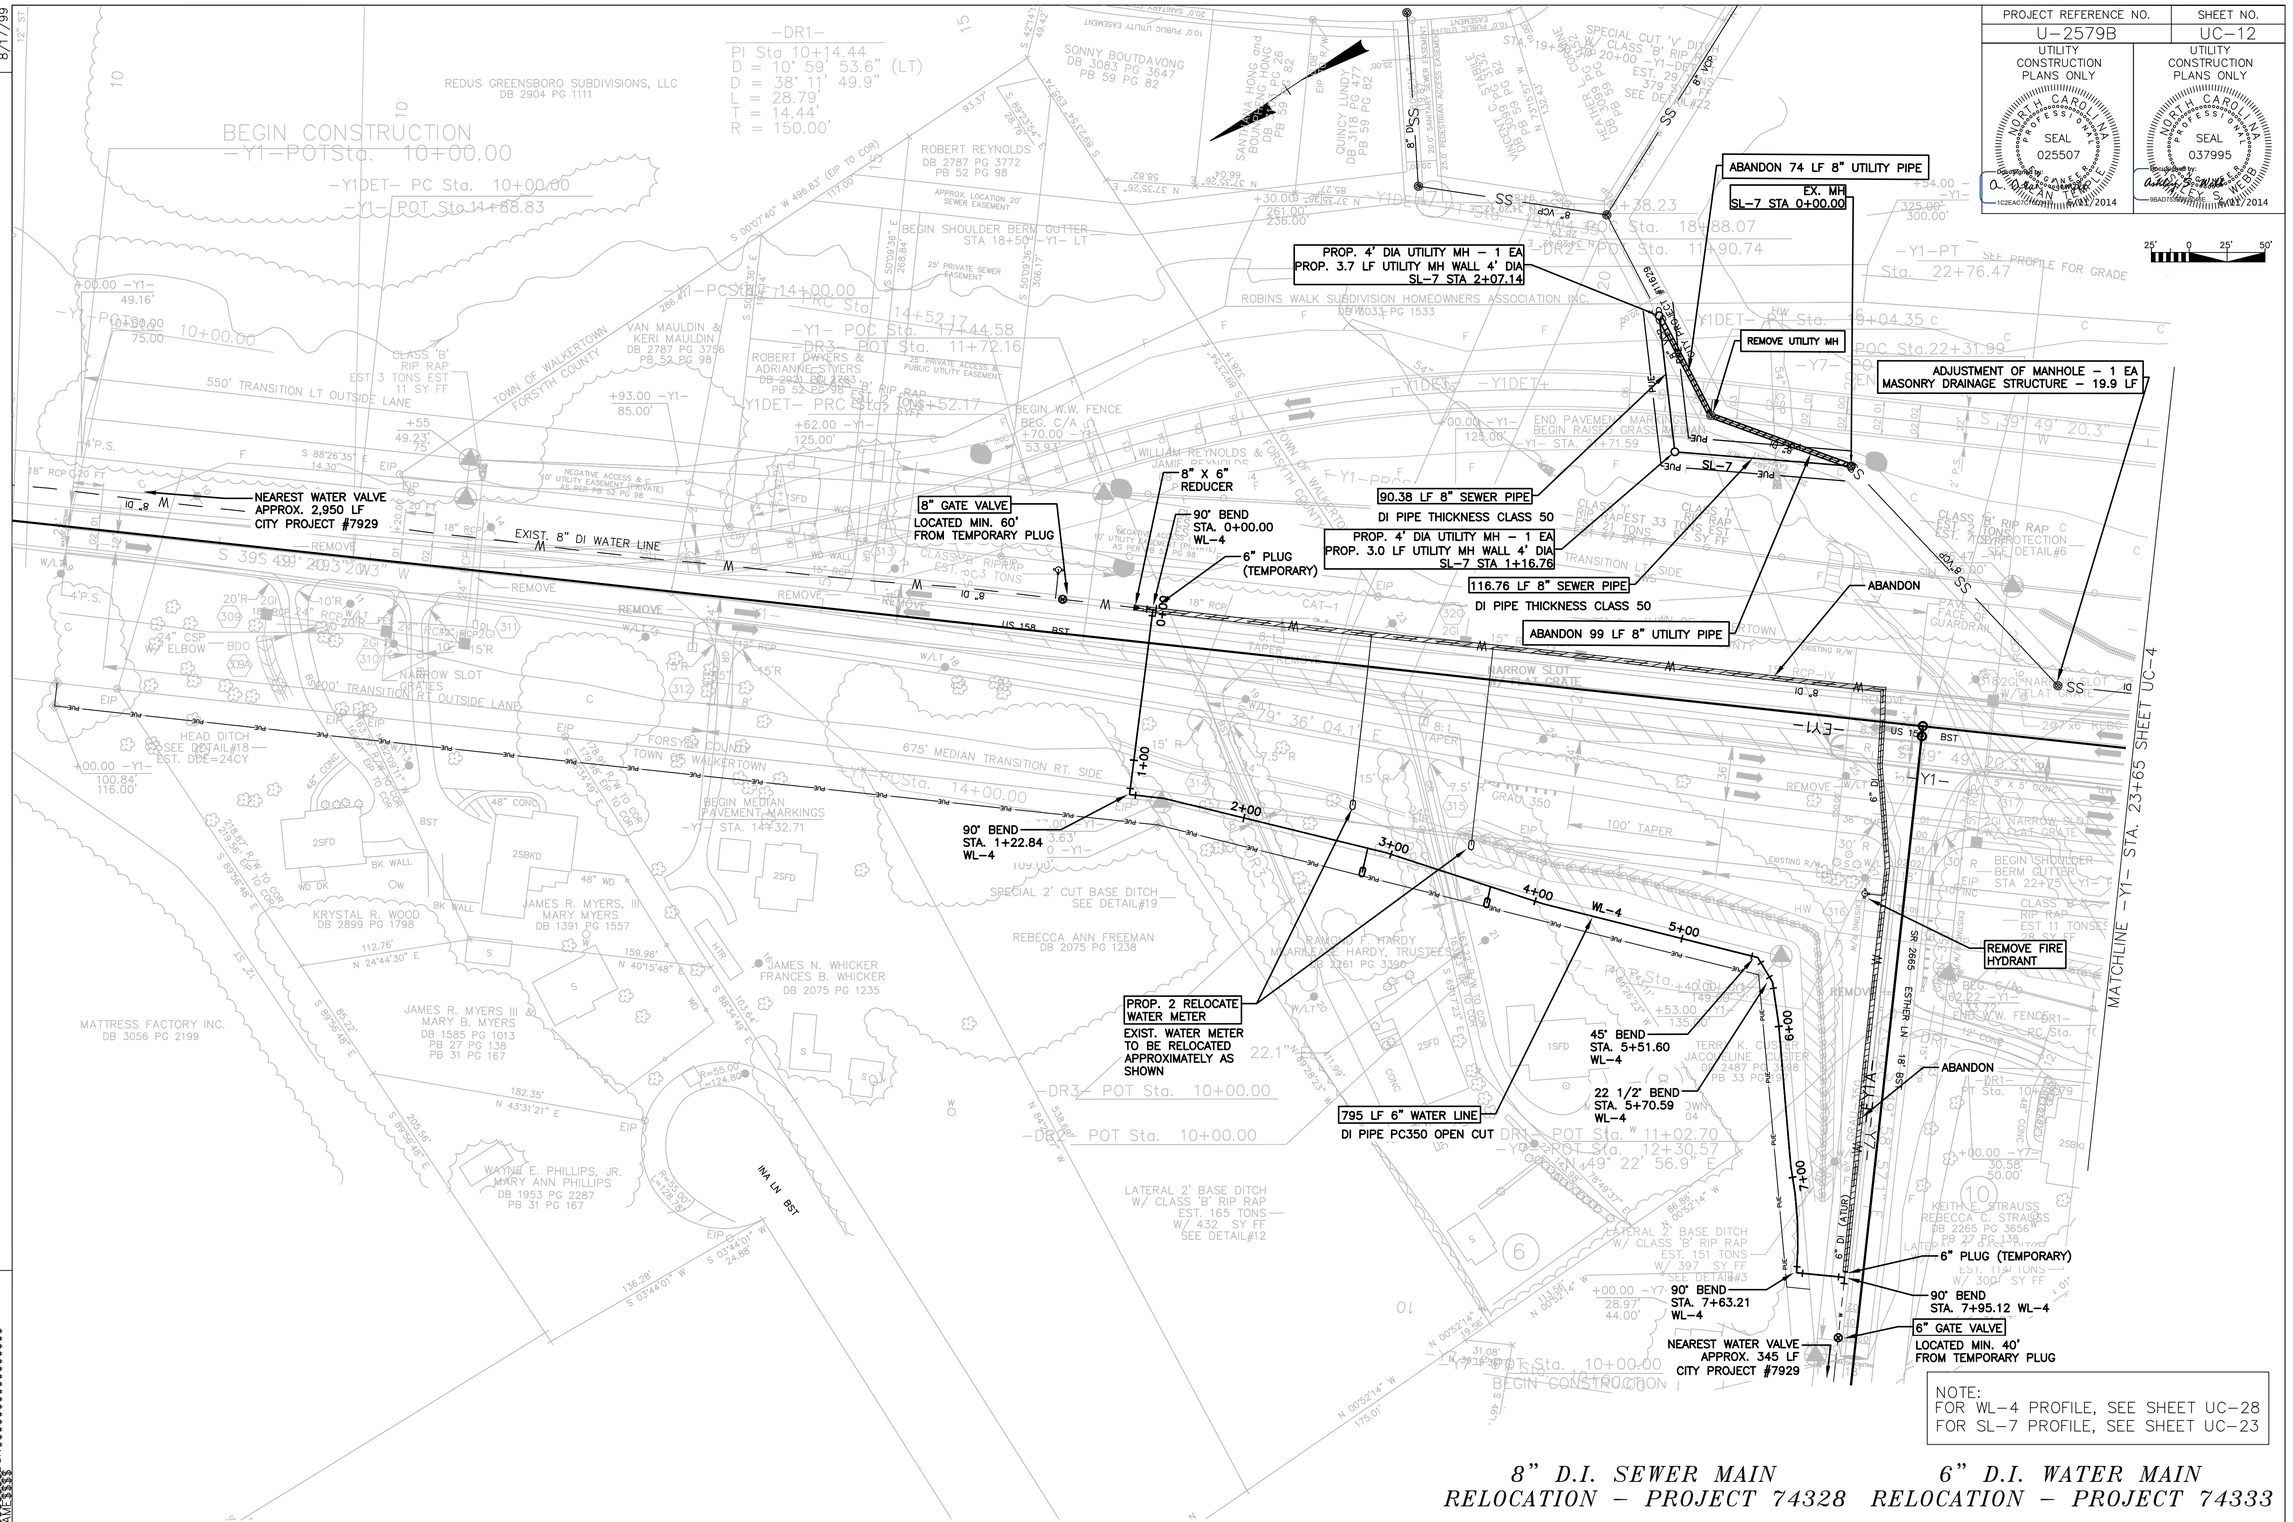

NOTE:
FOR WL-4 PROFILE, SEE SHEET UC-28
FOR SL-7 PROFILE, SEE SHEET UC-23

8" D.I. SEWER MAIN RELOCATION - PROJECT 74328

9328

CITY OF WINSTON-SALEM
PERMIT NUMBER
SEWER 2634
DATE 6-6-14

6" D.I. WATER MAIN RELOCATION - PROJECT 74333

9333

CITY OF WINSTON-SALEM
PERMIT NUMBER
WATER 2638
DATE 6-6-14