PROJECT REFERENCE NO.	SHEET NO.
U-2579B	UC-22

UTILITY CONSTRUCTION PLANS ONLY

NORTH CAROLINA PROFESSIONAL SEAL 025507 ENGINEER

8/17/99

REVISIONS

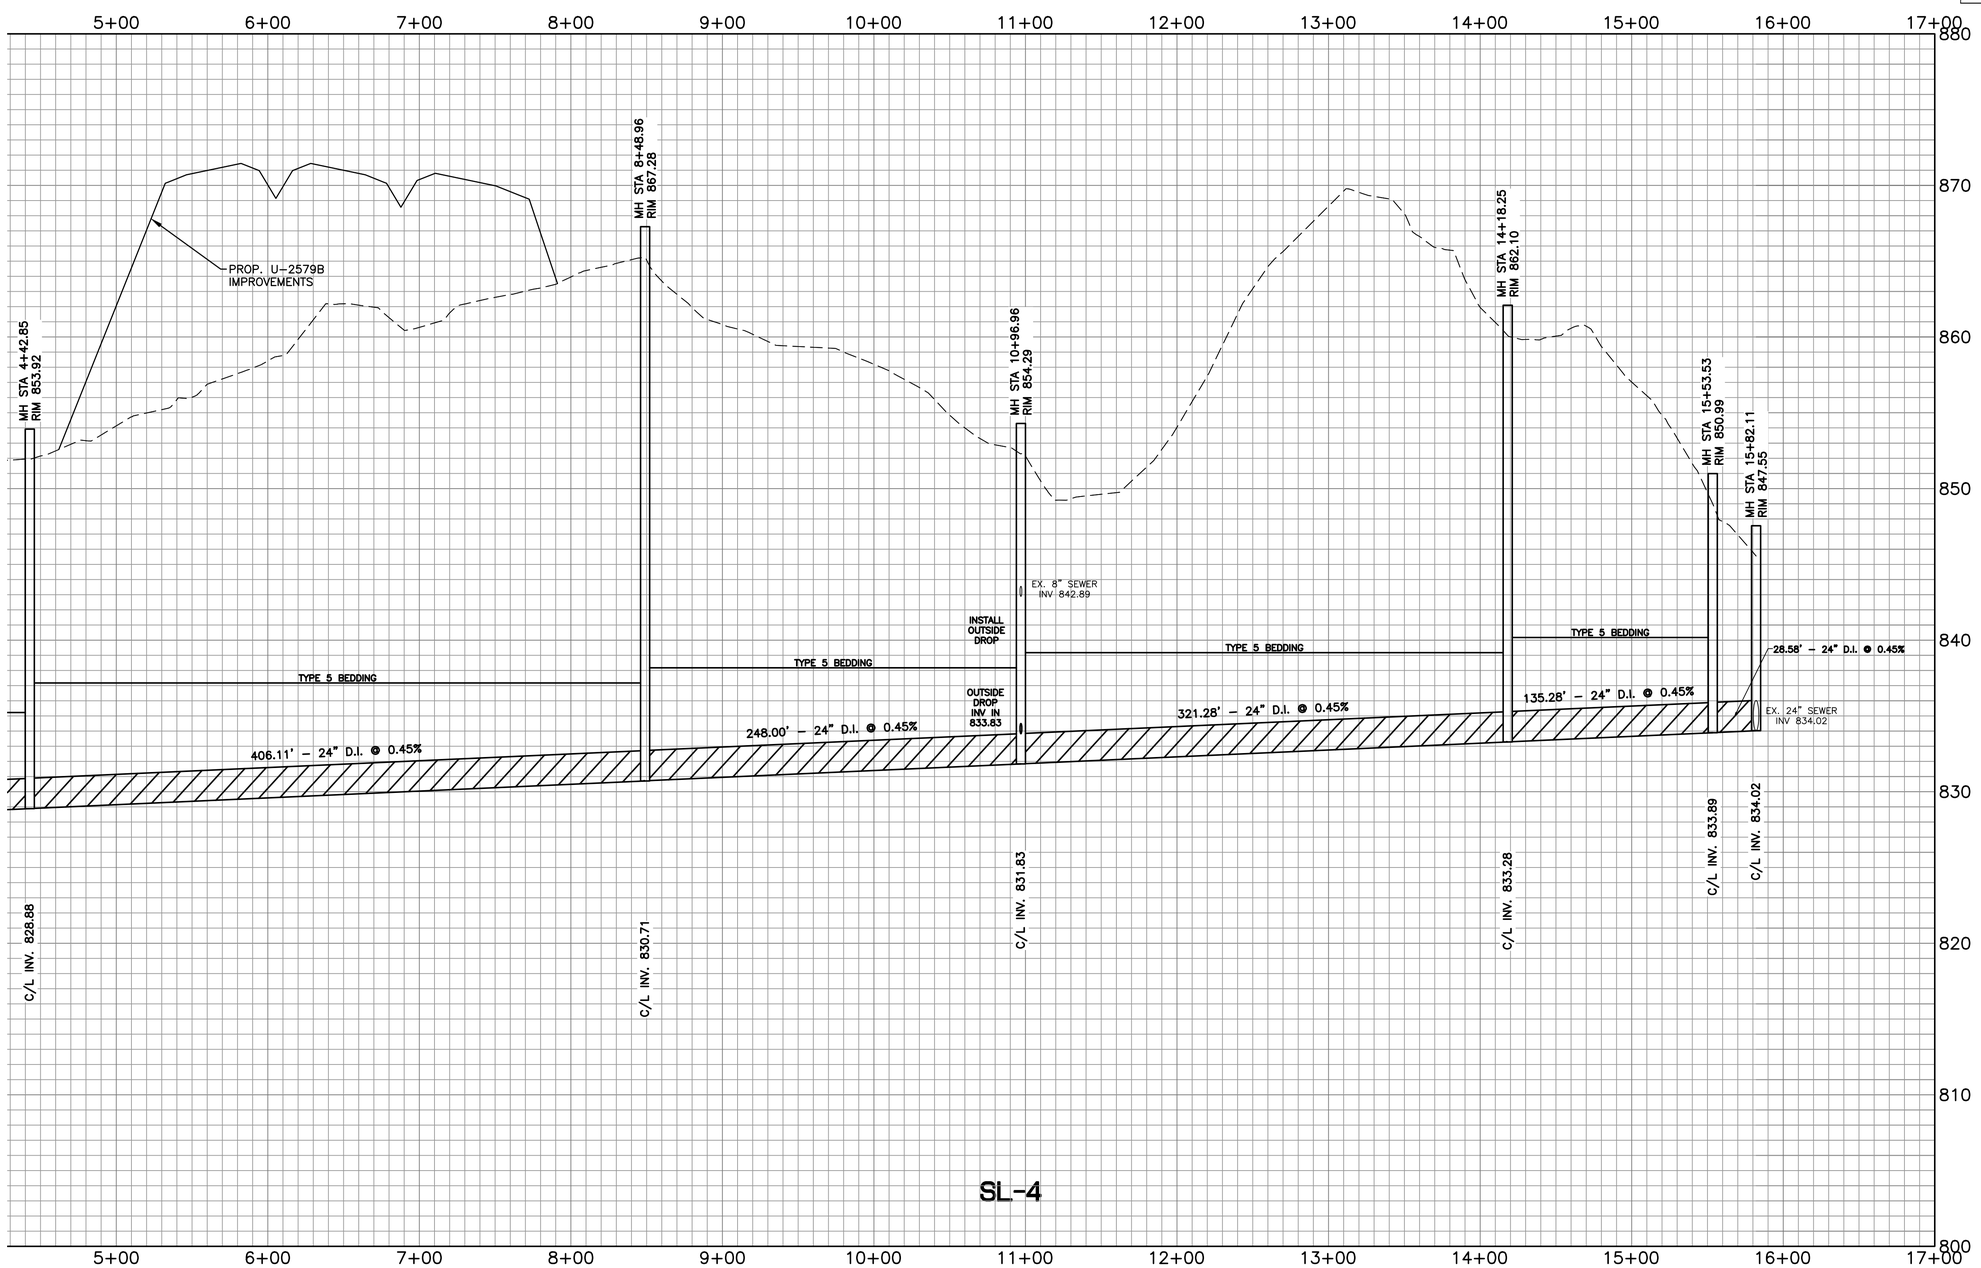

24" D.I. SEWER MAIN RELOCATION – PROJECT 75325

9325

NOTE :
FOR SL-4 PLAN, SEE SHEET UC-9