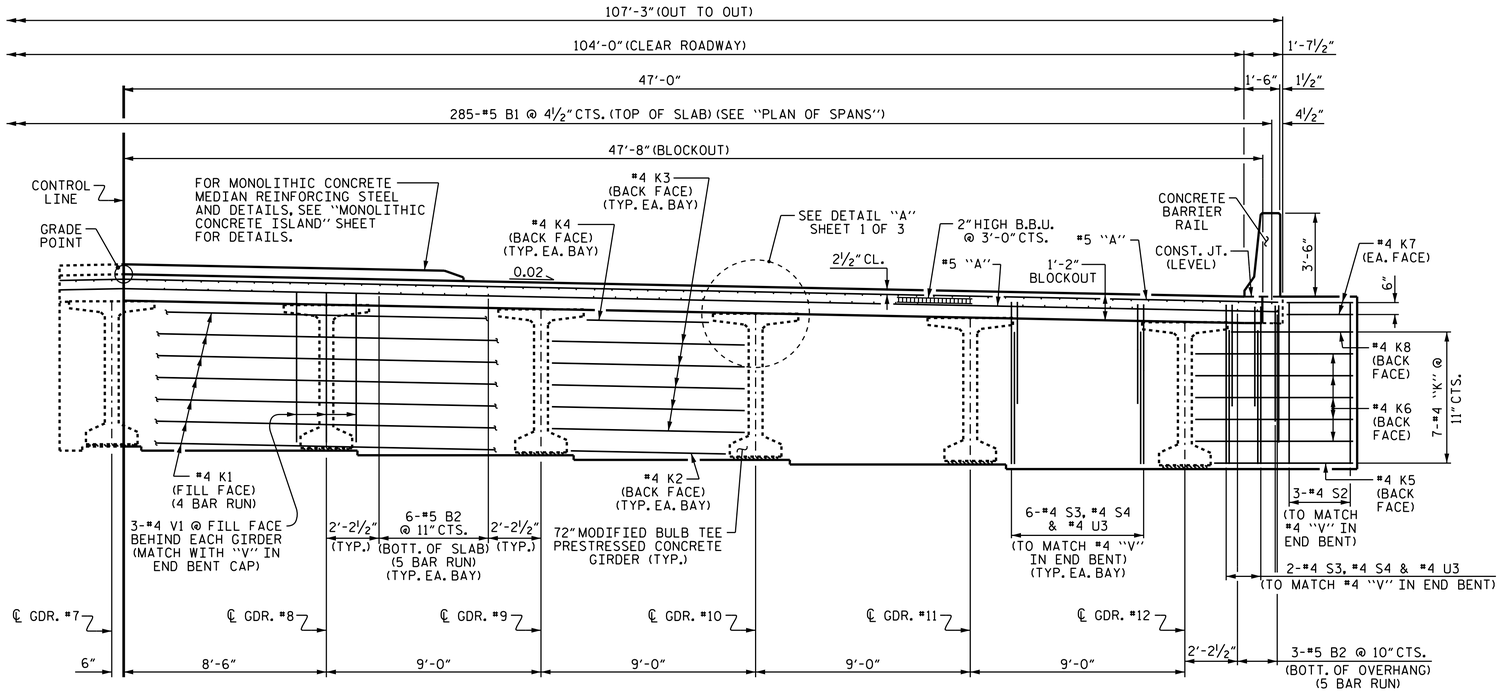

TYPICAL SECTION @ INTEGRAL END BENT

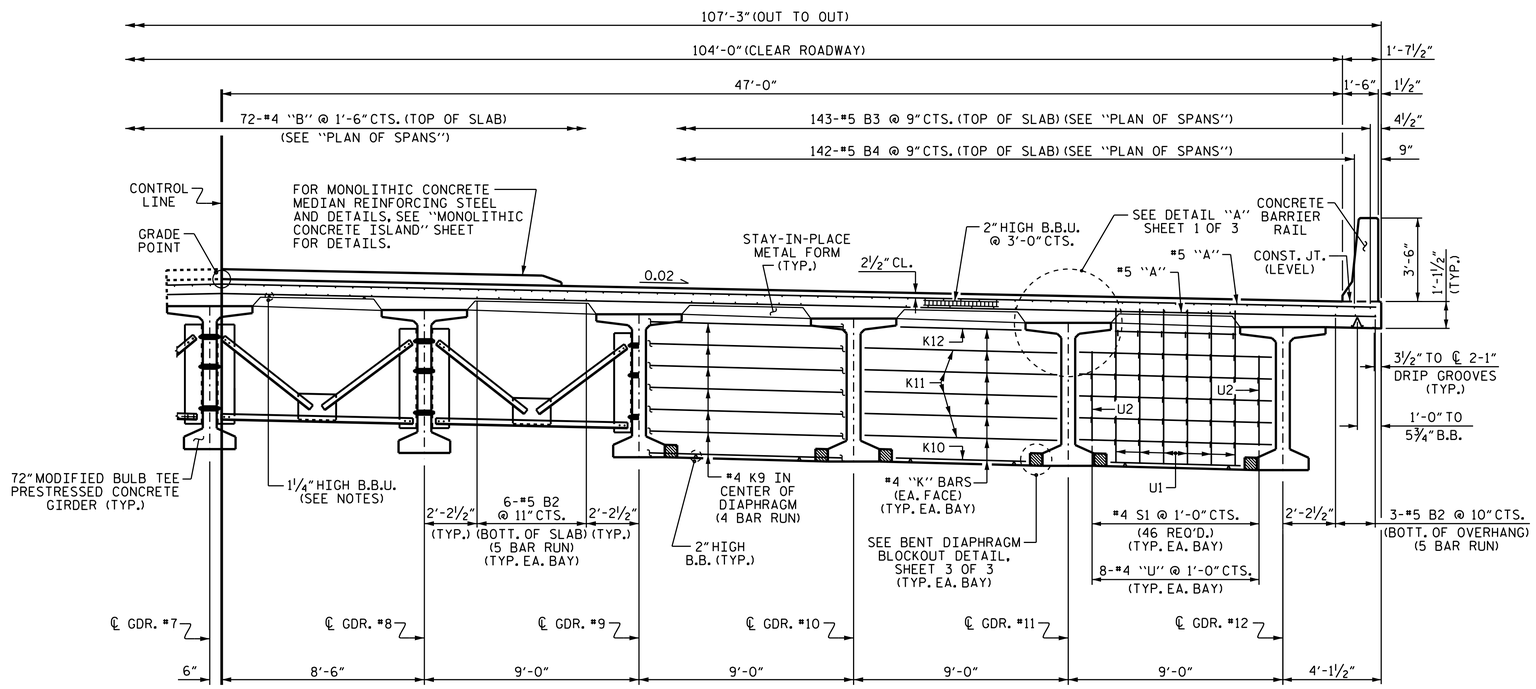

TYPICAL SECTION
(SHOWING INTERMEDIATE DIAPHRAGM)

TYPICAL SECTION
(SHOWING BENT DIAPHRAGM)

PROJECT NO. U-2579B
FORSYTH COUNTY
STATION: 482+13.14 -L-

SHEET 2 OF 3

STATE OF NORTH CAROLINA
DEPARTMENT OF TRANSPORTATION
RALEIGH

SUPERSTRUCTURE
TYPICAL SECTION

NORTH CAROLINA PROFESSIONAL SEAL 031480 ENGINEER DONALD R. SMITH JR.
DocuSigned by: Donald R. Smith Jr.
43B435A14F3B465...
7/30/2014

REVISIONS						SHEET NO.
NO.	BY:	DATE:	NO.	BY:	DATE:	S-6
1			3			TOTAL SHEETS
2			4			707

STR. #1

DRAWN BY : M.K. BEARD DATE : 11/18/13
CHECKED BY : P.S. ADKINS DATE : 3/10/14
DESIGN ENGINEER OF RECORD: H.T. DIEU DATE : 6/9/14

29-JUL-2014 14:35
R:\Structures\Plans\Str01\U2579B_SD_TS_01.dgn
lsutton