F.A. PROJECT NO. NHF-0918(93)

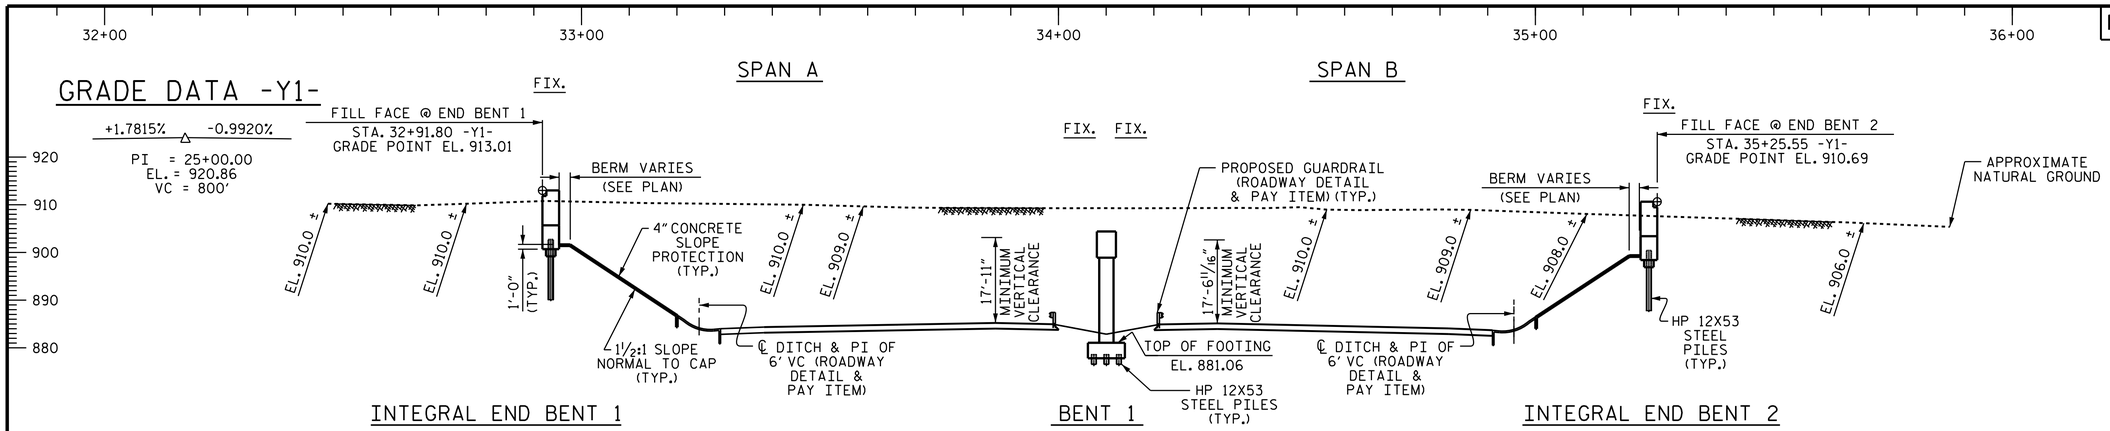

SECTION ALONG -Y1-

SECTION THRU INTEGRAL END BENTS & BENTS TAKEN @ RIGHT ANGLES

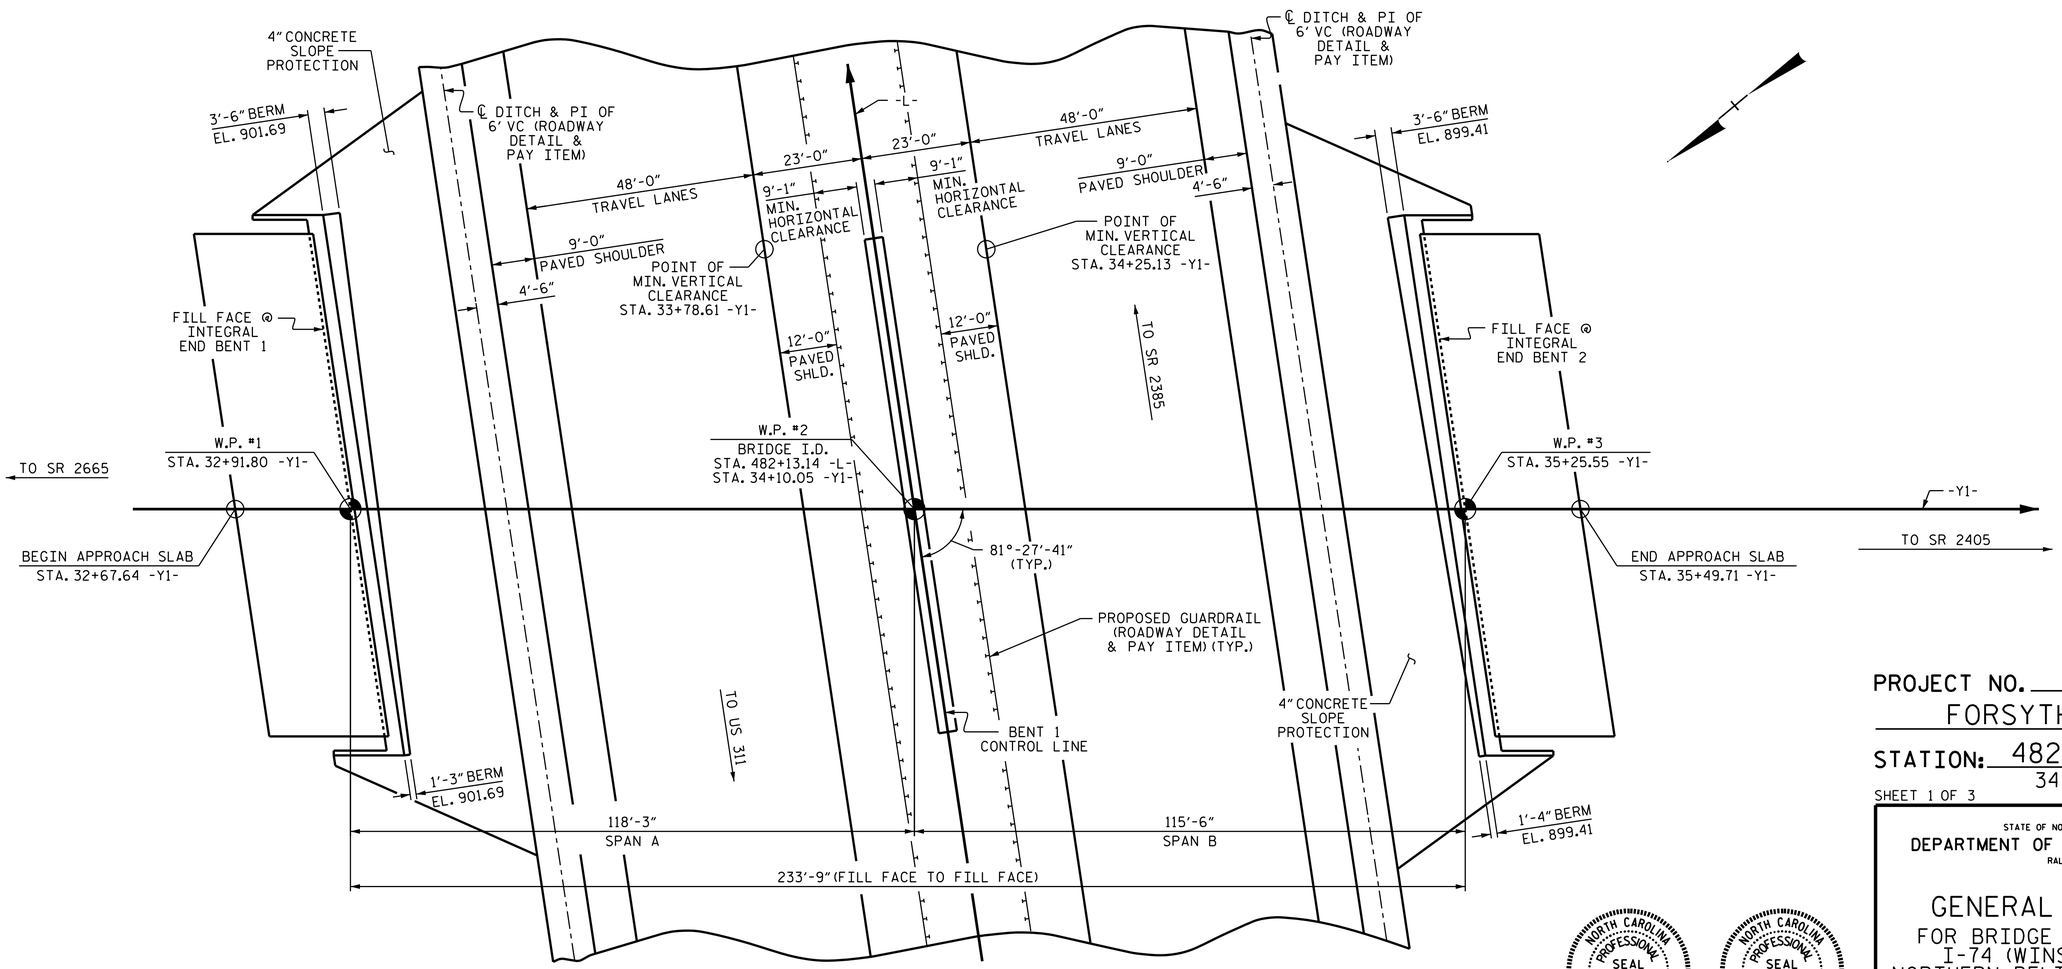

PLAN

FOOTINGS & PILES NOT SHOWN FOR CLARITY

PROJECT NO. U-2579B

FORSYTH COUNTY

STATION: 482+13.14 -L-
34+10.05 -Y1-

SHEET 1 OF 3 BRIDGE #666

STATE OF NORTH CAROLINA
DEPARTMENT OF TRANSPORTATION
RALEIGH

GENERAL DRAWING

FOR BRIDGE OVER FUTURE
I-74 (WINSTON-SALEM
NORTHERN BELTWAY) ON US 158
BETWEEN SR 2665 AND SR 2405

NORTH CAROLINA PROFESSIONAL SEAL 21638 ENGINEER LAURA E. SUTTON
DocuSigned by: Laura E. Sutton
AE35E3E6727640E...
7/29/2014

NORTH CAROLINA PROFESSIONAL SEAL 031480 ENGINEER DONALD R. SMITH, JR.
DocuSigned by: Donald R. Smith Jr.
43B435A14F38465...
7/30/2014

REVISIONS						SHEET NO.
NO.	BY:	DATE:	NO.	BY:	DATE:	S-1
1			3			TOTAL SHEETS
2			4			707

STR. #1

DRAWN BY :	P.S. ADKINS	DATE :	2-20-14
CHECKED BY :	D. HODGE	DATE :	4/15/14
DESIGN ENGINEER OF RECORD :	H.T. DIEU	DATE :	6/9/14

29-JUL-2014 14:35
R:\Structures\Plans\Str01\U2579B_SD_GD_01.dgn
lsutton