09/08/99

TIP PROJECT: U-2579B

CONTRACT: C203484

STATE OF NORTH CAROLINA
DIVISION OF HIGHWAYS

FORSYTH COUNTY

STATE	STATE PROJECT REFERENCE NO.	SHEET NO.	TOTAL SHEETS
N.C.	U-2579B		

STATE PROJ. NO.	F. A. PROJ. NO.	DESCRIPTION
34839.1.1	N/A	PE
34839.2.10	FSTR HPPNHF-0918(46)	R\W
34839.2.5		R\W UTIL
34839.3.GVS4	NHF-0918(93)	CONSTRUCT

LOCATION: ***WINSTON SALEM NORTHERN BELTWAY (EASTERN SECTION) (FUTURE I-74) FROM US 158 TO I-40 BUS/US 421***

TYPE OF WORK: ***WIDENING, GRADING, PAVING, DRAINAGE, SIGNING, SIGNALS, CULVERTS AND STRUCTURES.***

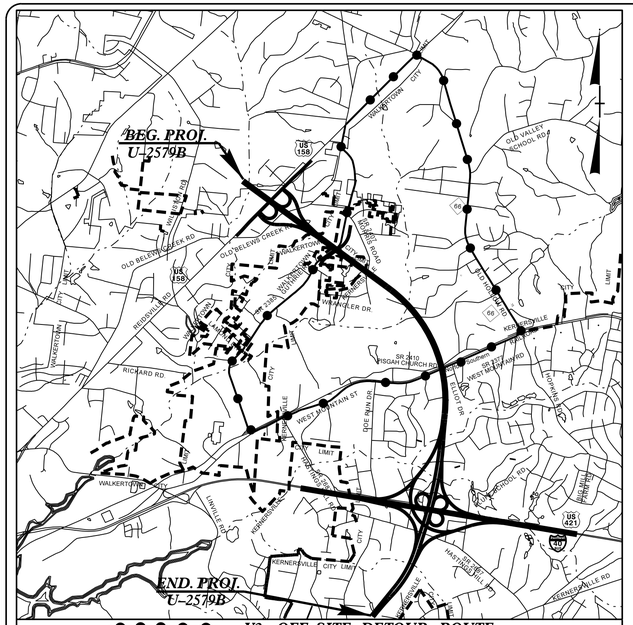

VICINITY MAP SHOWING LOCATION OF PROJECT U-2579B

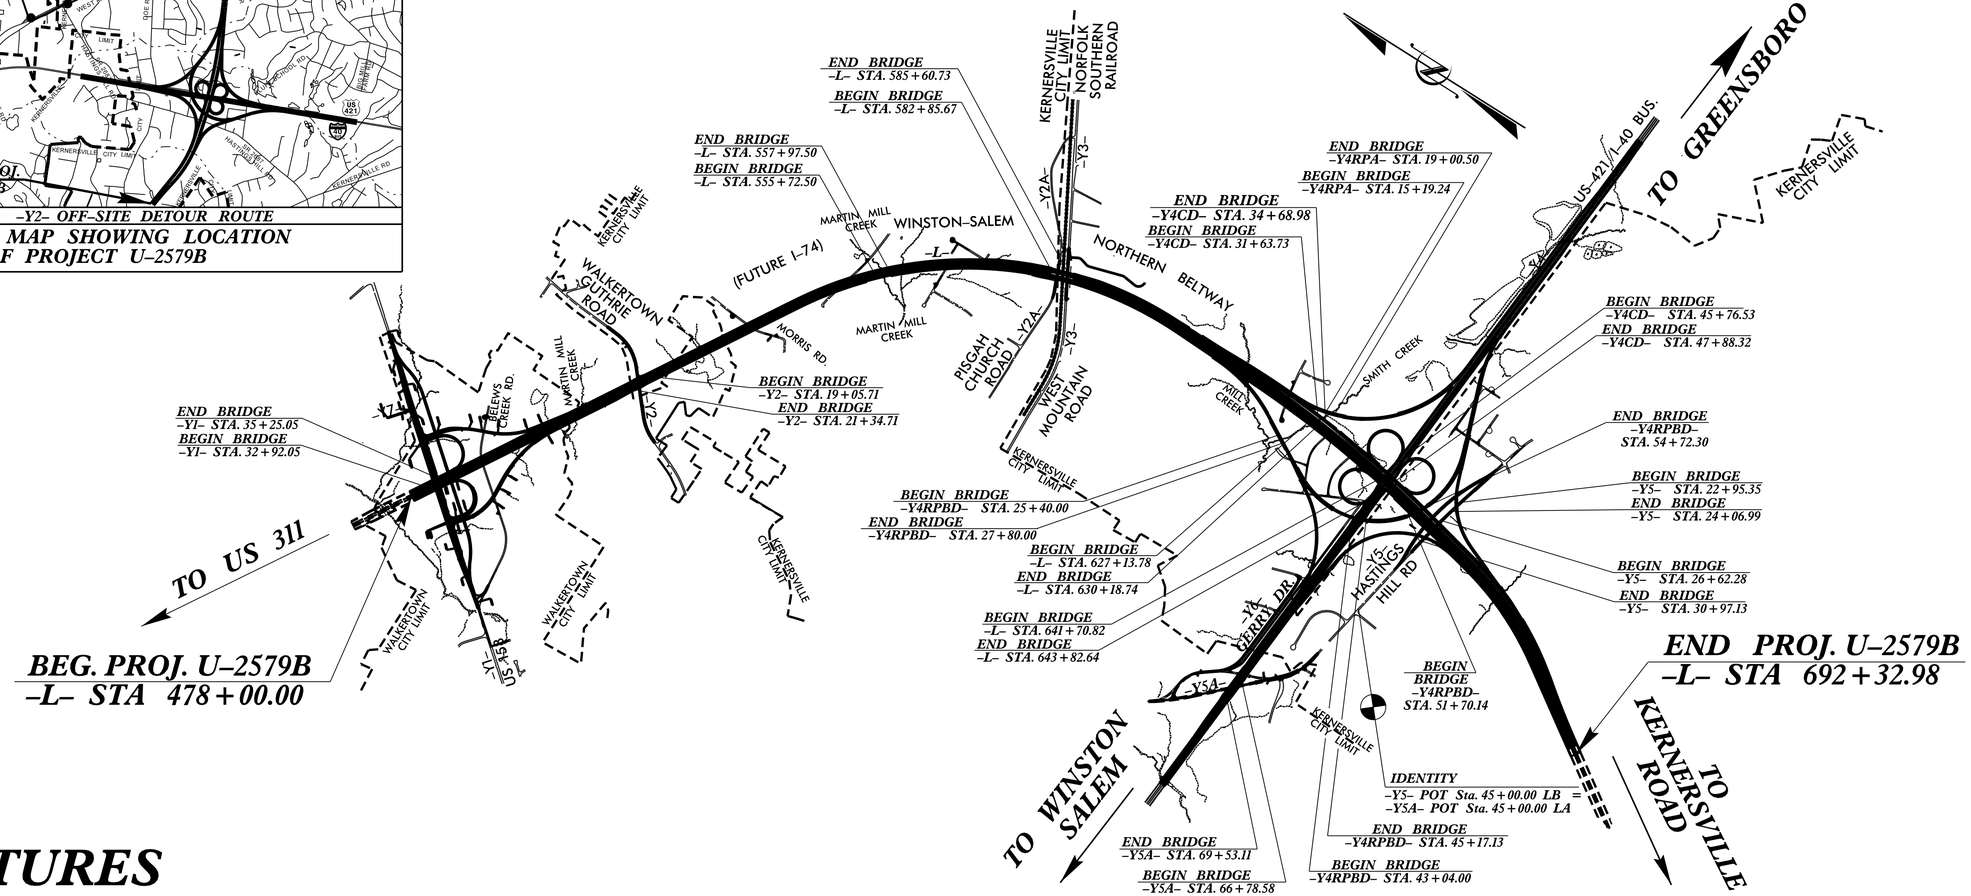

STRUCTURES

DESIGN DATA

ADT 2010 = 53,560
ADT 2030 = 79,880
DHV = 10 %
D = 60 %
T = 18 % *
V = 70 MPH
* TTST 12 % DUAL 6 %
FUNC CLASS = INTERSTATE

PROJECT LENGTH

LENGTH OF ROADWAY PROJECT U-2579B = 3.86 Miles.
LENGTH OF STRUCTURE PROJECT U-2579B = 0.19 Miles.
TOTAL LENGTH OF PROJECT U-2579B = 4.06 Miles.

Prepared for the Office of:
DIVISION OF HIGHWAYS
1000 Birch Ridge Dr., Raleigh NC, 27610

2012 STANDARD SPECIFICATIONS

LETTING DATE:
OCTOBER 21, 2014

15-AUG-2014 11:27
$$$$$$$$$$$$$$$$$$$$DGN$$$$$$$$$$$$$$$$$$$$
tclelland