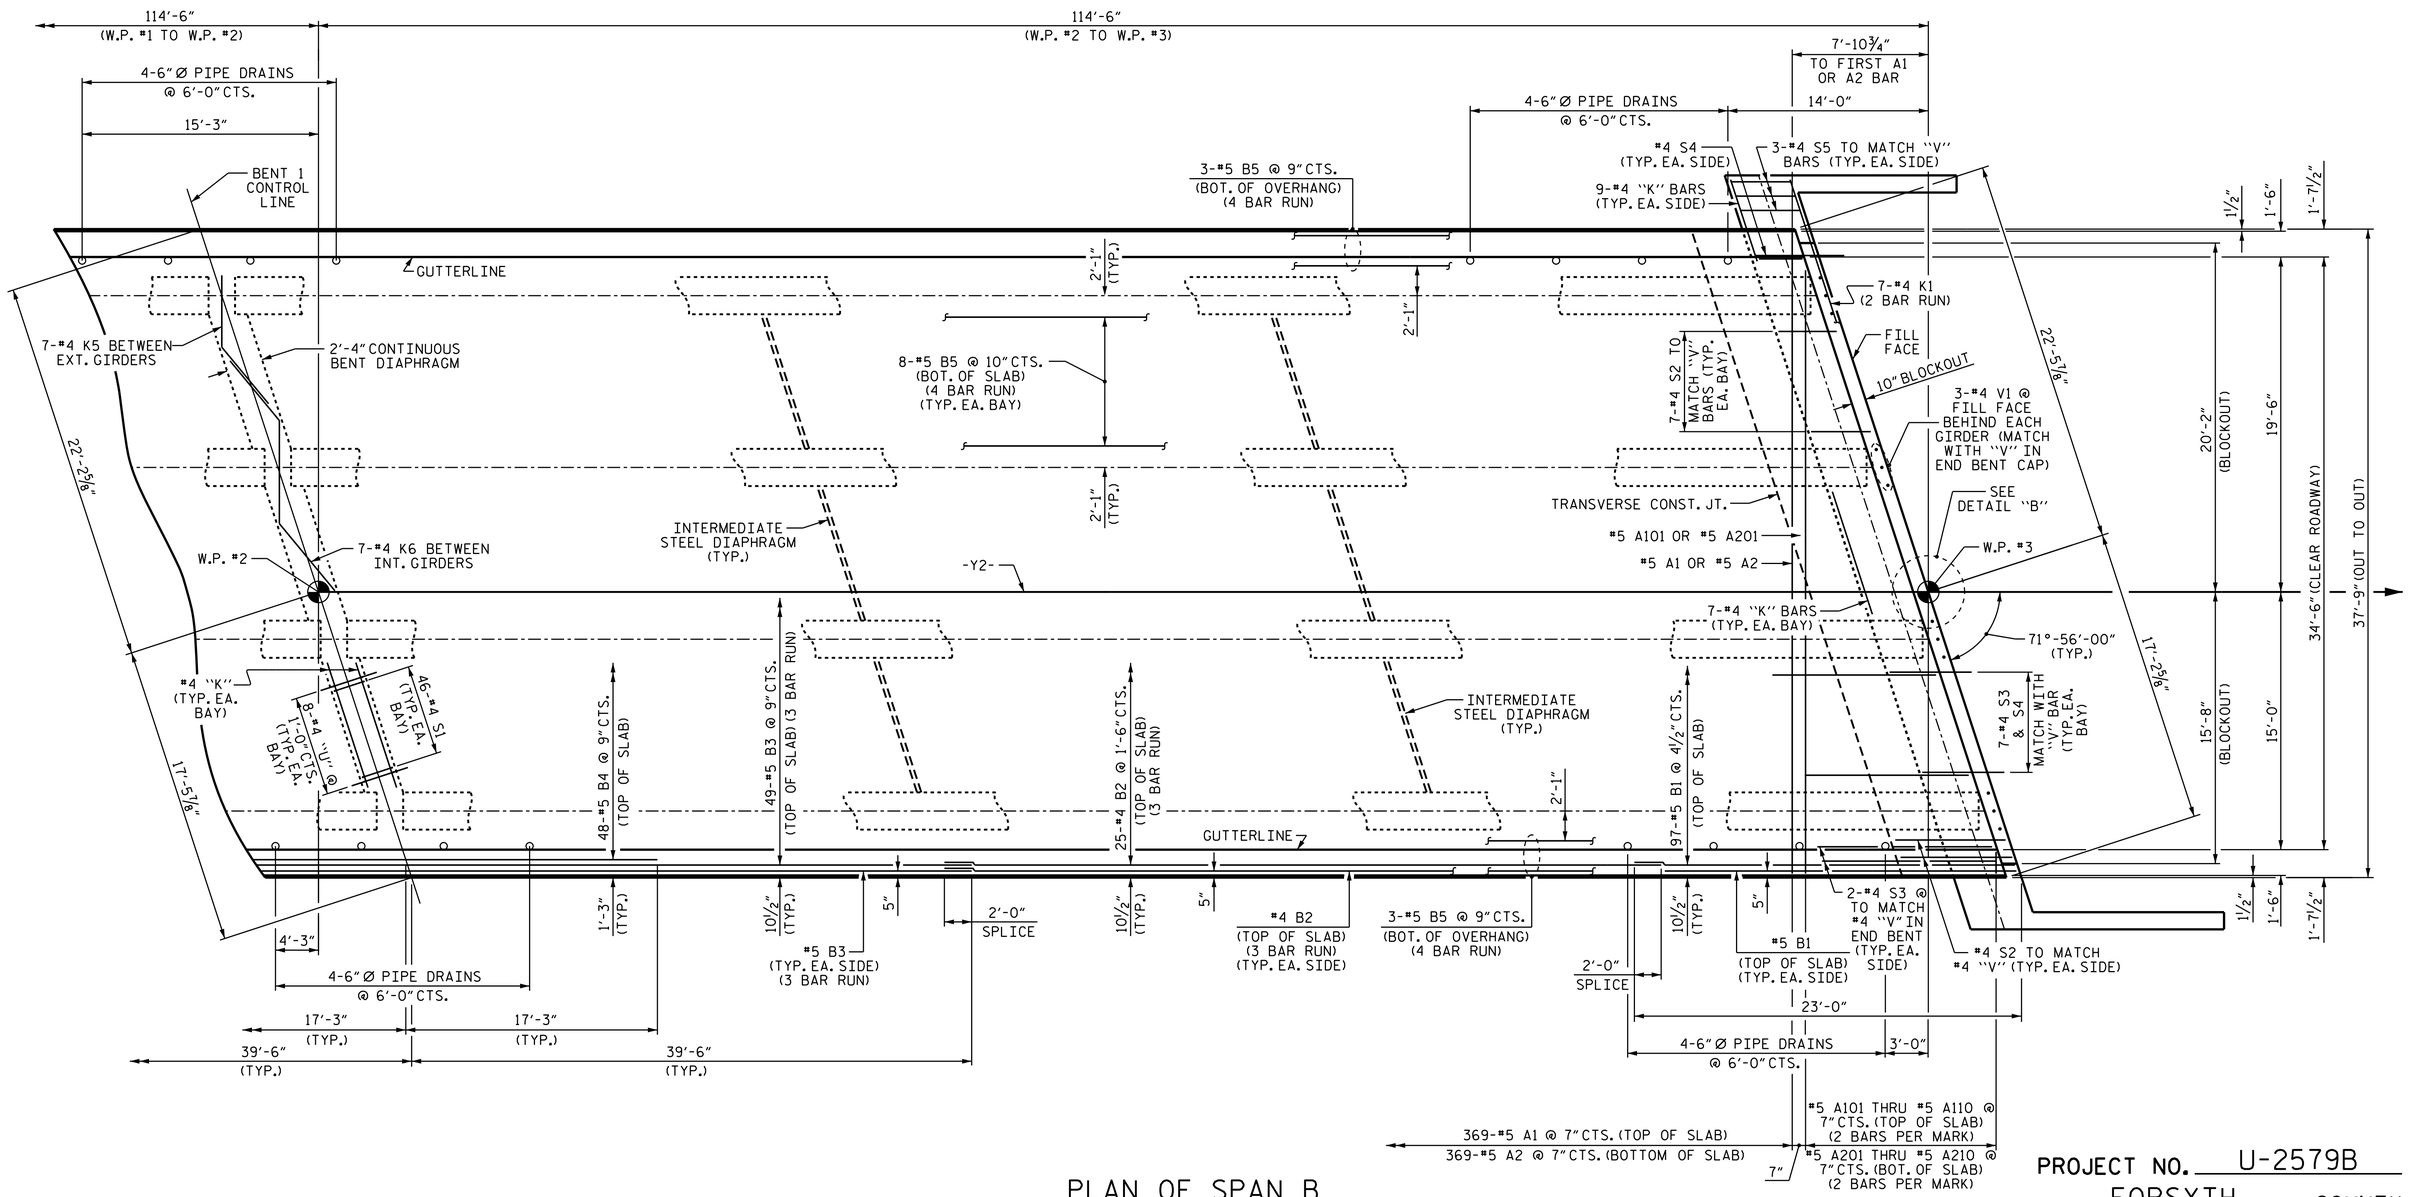

PLAN OF SPAN B

SEE "PLAN OF SPAN DETAILS" SHEETS FOR ADDITIONAL REINFORCING IN WINGS.

FOR INTERMEDIATE STEEL DIAPHRAGMS DETAILS, SEE "INTERMEDIATE STEEL DIAPHRAGMS FOR 72" MODIFIED BULB TEE PRESTRESSED CONCRETE GIRDERS" SHEET.

FOR TRANSVERSE CONSTRUCTION JOINT DETAIL SEE "POUR SEQUENCES" SHEET.

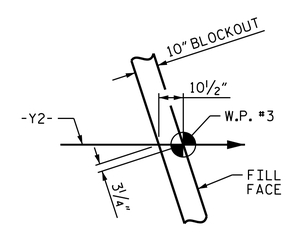

DETAIL "B"

PROJECT NO. U-2579B
FORSYTH COUNTY
STATION: 516+31.30 -L-

SHEET 2 OF 4

STATE OF NORTH CAROLINA
DEPARTMENT OF TRANSPORTATION
RALEIGH

SUPERSTRUCTURE

PLAN OF SPANS

SPAN B

REVISIONS						SHEET NO.
NO.	BY:	DATE:	NO.	BY:	DATE:	S-44
1			3			TOTAL SHEETS
2			4			707

STR. #2

NORTH CAROLINA PROFESSIONAL SEAL 031480 ENGINEER DONALD R. SMITH, JR.

DocuSigned by: Donald R. Smith Jr.
43B435A14F384A5...
7/30/2014

DRAWN BY : M.K. BEARD DATE : 9/19/13
CHECKED BY : P.S. ADKINS DATE : 2/4/14
DESIGN ENGINEER OF RECORD: B.N. GRADY DATE : 6/5/14

29-JUL-2014 14:59
R:\Structures\Plans\Str02\U2579B_SD_S*_02.dgn
lsutton