F.A. PROJECT NO. NHF-0918(93)

GRADE DATA -Y2-

-1.2169% +0.4000%

PI = 16+60.00
EL. = 940.50
VC = 250'

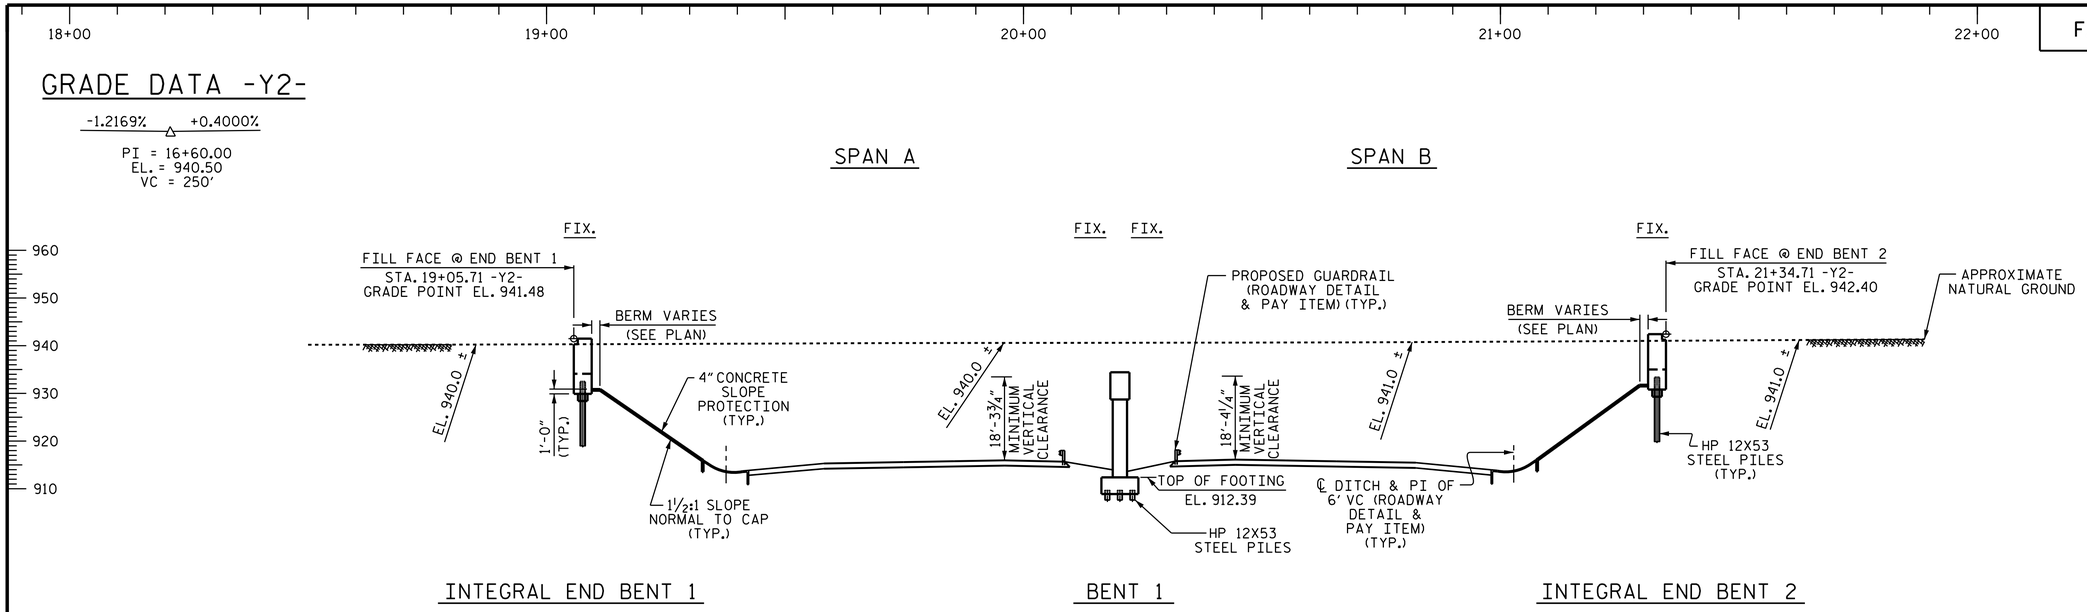

SECTION ALONG -Y2-

SECTION THRU END BENTS & BENT TAKEN @ RIGHT ANGLES

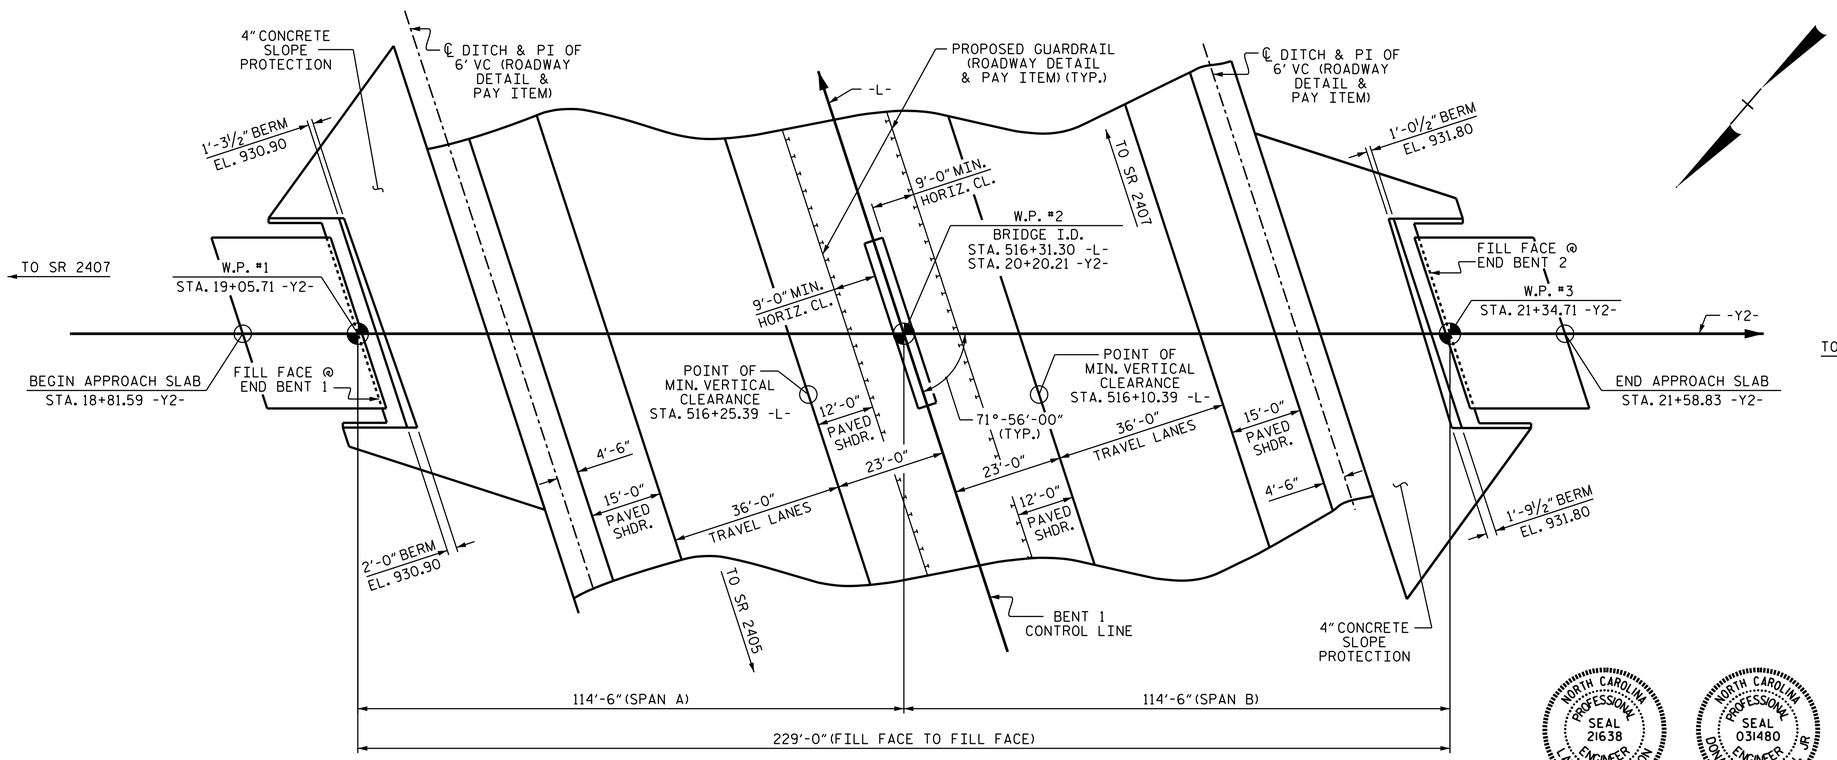

PLAN

PILES, COLUMNS & FOOTINGS NOT SHOWN FOR CLARITY

PROJECT NO. U-2579B
FORSYTH COUNTY
STATION: 516+31.30 -L-
20+20.21 -Y2-
SHEET 1 OF 3 BRIDGE #667

STATE OF NORTH CAROLINA
DEPARTMENT OF TRANSPORTATION
RALEIGH

GENERAL DRAWING

FOR BRIDGE OVER FUTURE I-74 (WINSTON-SALEM NORTHERN BELTWAY) ON SR 2385 BETWEEN SR 2407 AND SR 2550

NORTH CAROLINA PROFESSIONAL SEAL 21638 ENGINEER LAURA E. SUTTON
DocuSigned by: Laura E. Sutton
AE35E3E6727640E...
7/29/2014

NORTH CAROLINA PROFESSIONAL SEAL 031480 ENGINEER DONALD R. SMITH, JR.
DocuSigned by: Donald R. Smith Jr.
43B435A14F3B465...
7/30/2014

REVISIONS						SHEET NO.
NO.	BY:	DATE:	NO.	BY:	DATE:	S-36
1			3			TOTAL SHEETS
2			4			707

STR. #2

DRAWN BY :	P.S. ADKINS	DATE :	4/3/14
CHECKED BY :	J.D. HAWK	DATE :	4/9/14
DESIGN ENGINEER OF RECORD :	B.R. GRADY	DATE :	6/5/14

29-JUL-2014 14:58
R:\Structures\Plans\Str02\U2579B_SD_GD_02.dgn
lsutton