ESTIMATED QUANTITIES		
BRIDGE @ STA. 556+85.00 -L-	RIP RAP CLASS II (2'-0" THICK)	GEOTEXTILE FOR DRAINAGE
	TONS	SQUARE YARDS
END BENT 1	910	1,010
END BENT 2	1,365	1,515
TOTAL	2,275	2,525

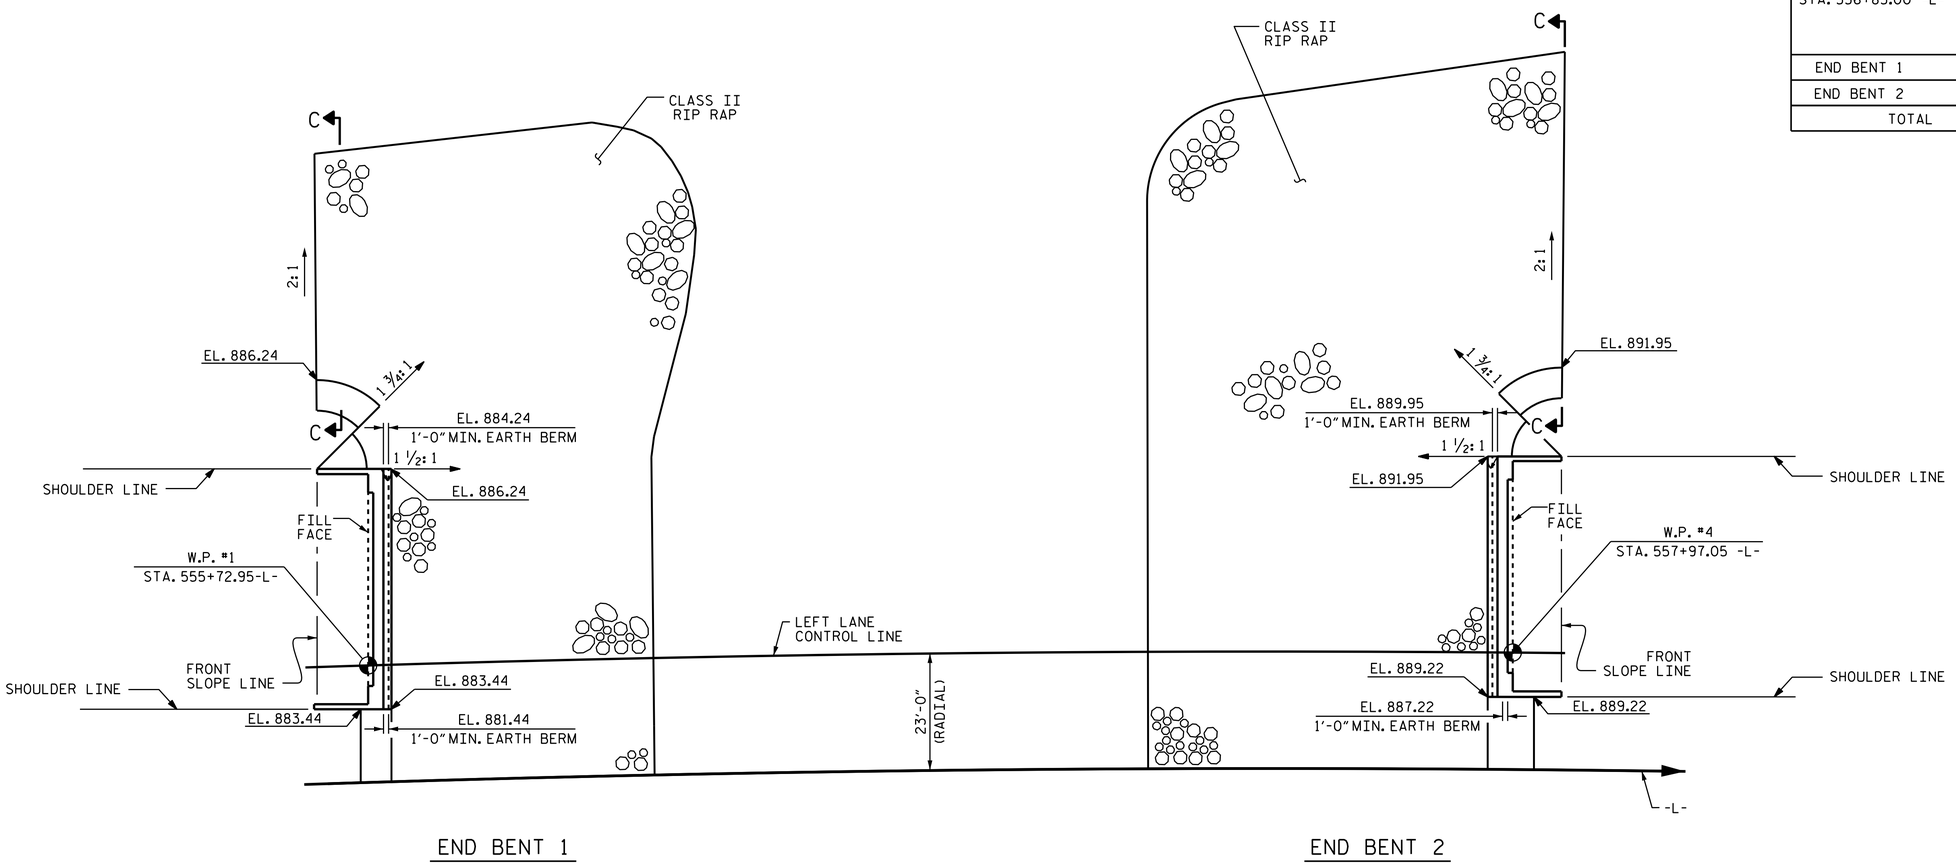

END BENT 1

END BENT 2

PLAN

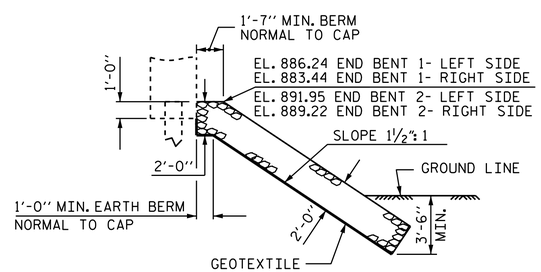

℄ SECTION

BERM RIP RAPPED

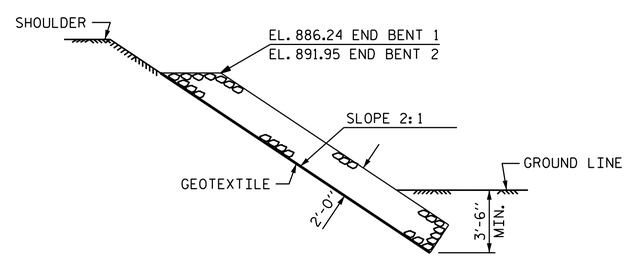

SECTION C-C

PROJECT NO. U-2579B

FORSYTH COUNTY

STATION: 556+85.00 -L-

STATE OF NORTH CAROLINA
DEPARTMENT OF TRANSPORTATION
RALEIGH

RIP RAP DETAILS

(LEFT LANE)

NORTH CAROLINA PROFESSIONAL SEAL 10730 ENGINEER D. ANDRE' DAVENPORT, JR.

DocuSigned by: D. Andre' Davenport, Jr.
8/1/2014

REVISIONS						SHEET NO.
NO.	BY:	DATE:	NO.	BY:	DATE:	S-100
1			3			TOTAL SHEETS
2			4			707

STR. #3

DRAWN BY : M.E.GILES DATE : 12/11/13
CHECKED BY : R.P. PATEL DATE : 3/28/14

01-AUG-2014 09:36
R:\Structures\Plans\Str03\U2579B_SD_RR_03.dgn
lsutton