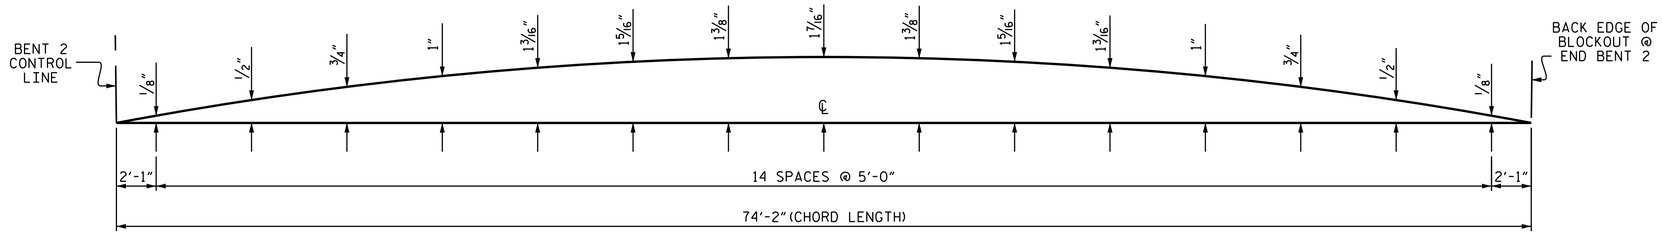

SPAN C ARC OFFSETS (LEFT SIDE)

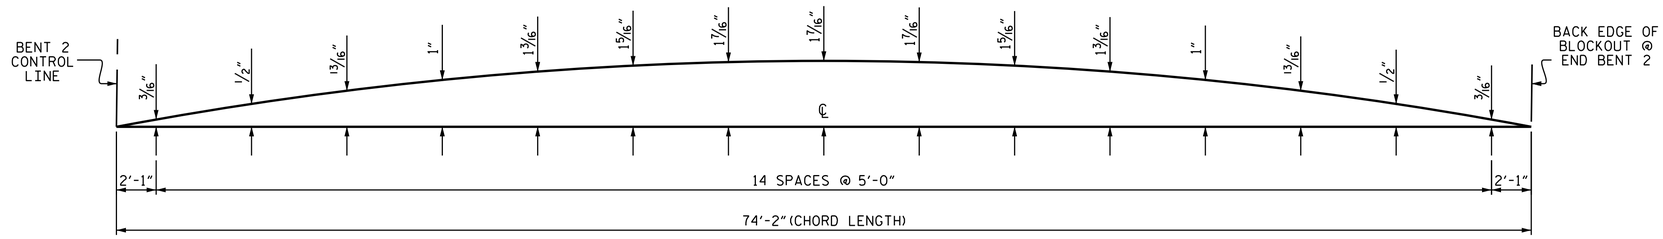

SPAN C ARC OFFSETS (RIGHT SIDE)

PROJECT NO. U-2579B

FORSYTH COUNTY

STATION: 556+85.00 -L-

SHEET 2 OF 2

STATE OF NORTH CAROLINA
DEPARTMENT OF TRANSPORTATION
RALEIGH

SUPERSTRUCTURE
ARC OFFSETS

(LEFT LANE)

NORTH CAROLINA PROFESSIONAL SEAL 10730 ENGINEER D. ANDRE DAVENPORT, JR.

DocuSigned by:
D. Andre Davenport, Jr.
895DC284F664495...
8/1/2014

REVISIONS						SHEET NO.
NO.	BY:	DATE:	NO.	BY:	DATE:	S-78
1			3			TOTAL SHEETS
2			4			707

STR. #3

DRAWN BY : J.P. ADAMS DATE : 8/16/12
CHECKED BY : K.D. LAYNE DATE : 5/2013
DESIGN ENGINEER OF RECORD: G.W. DICKEY DATE : 4/17/14

01-AUG-2014 09:36
R:\Structures\Plans\Str03\U2579B_SD_A0_03.dgn
lsutton