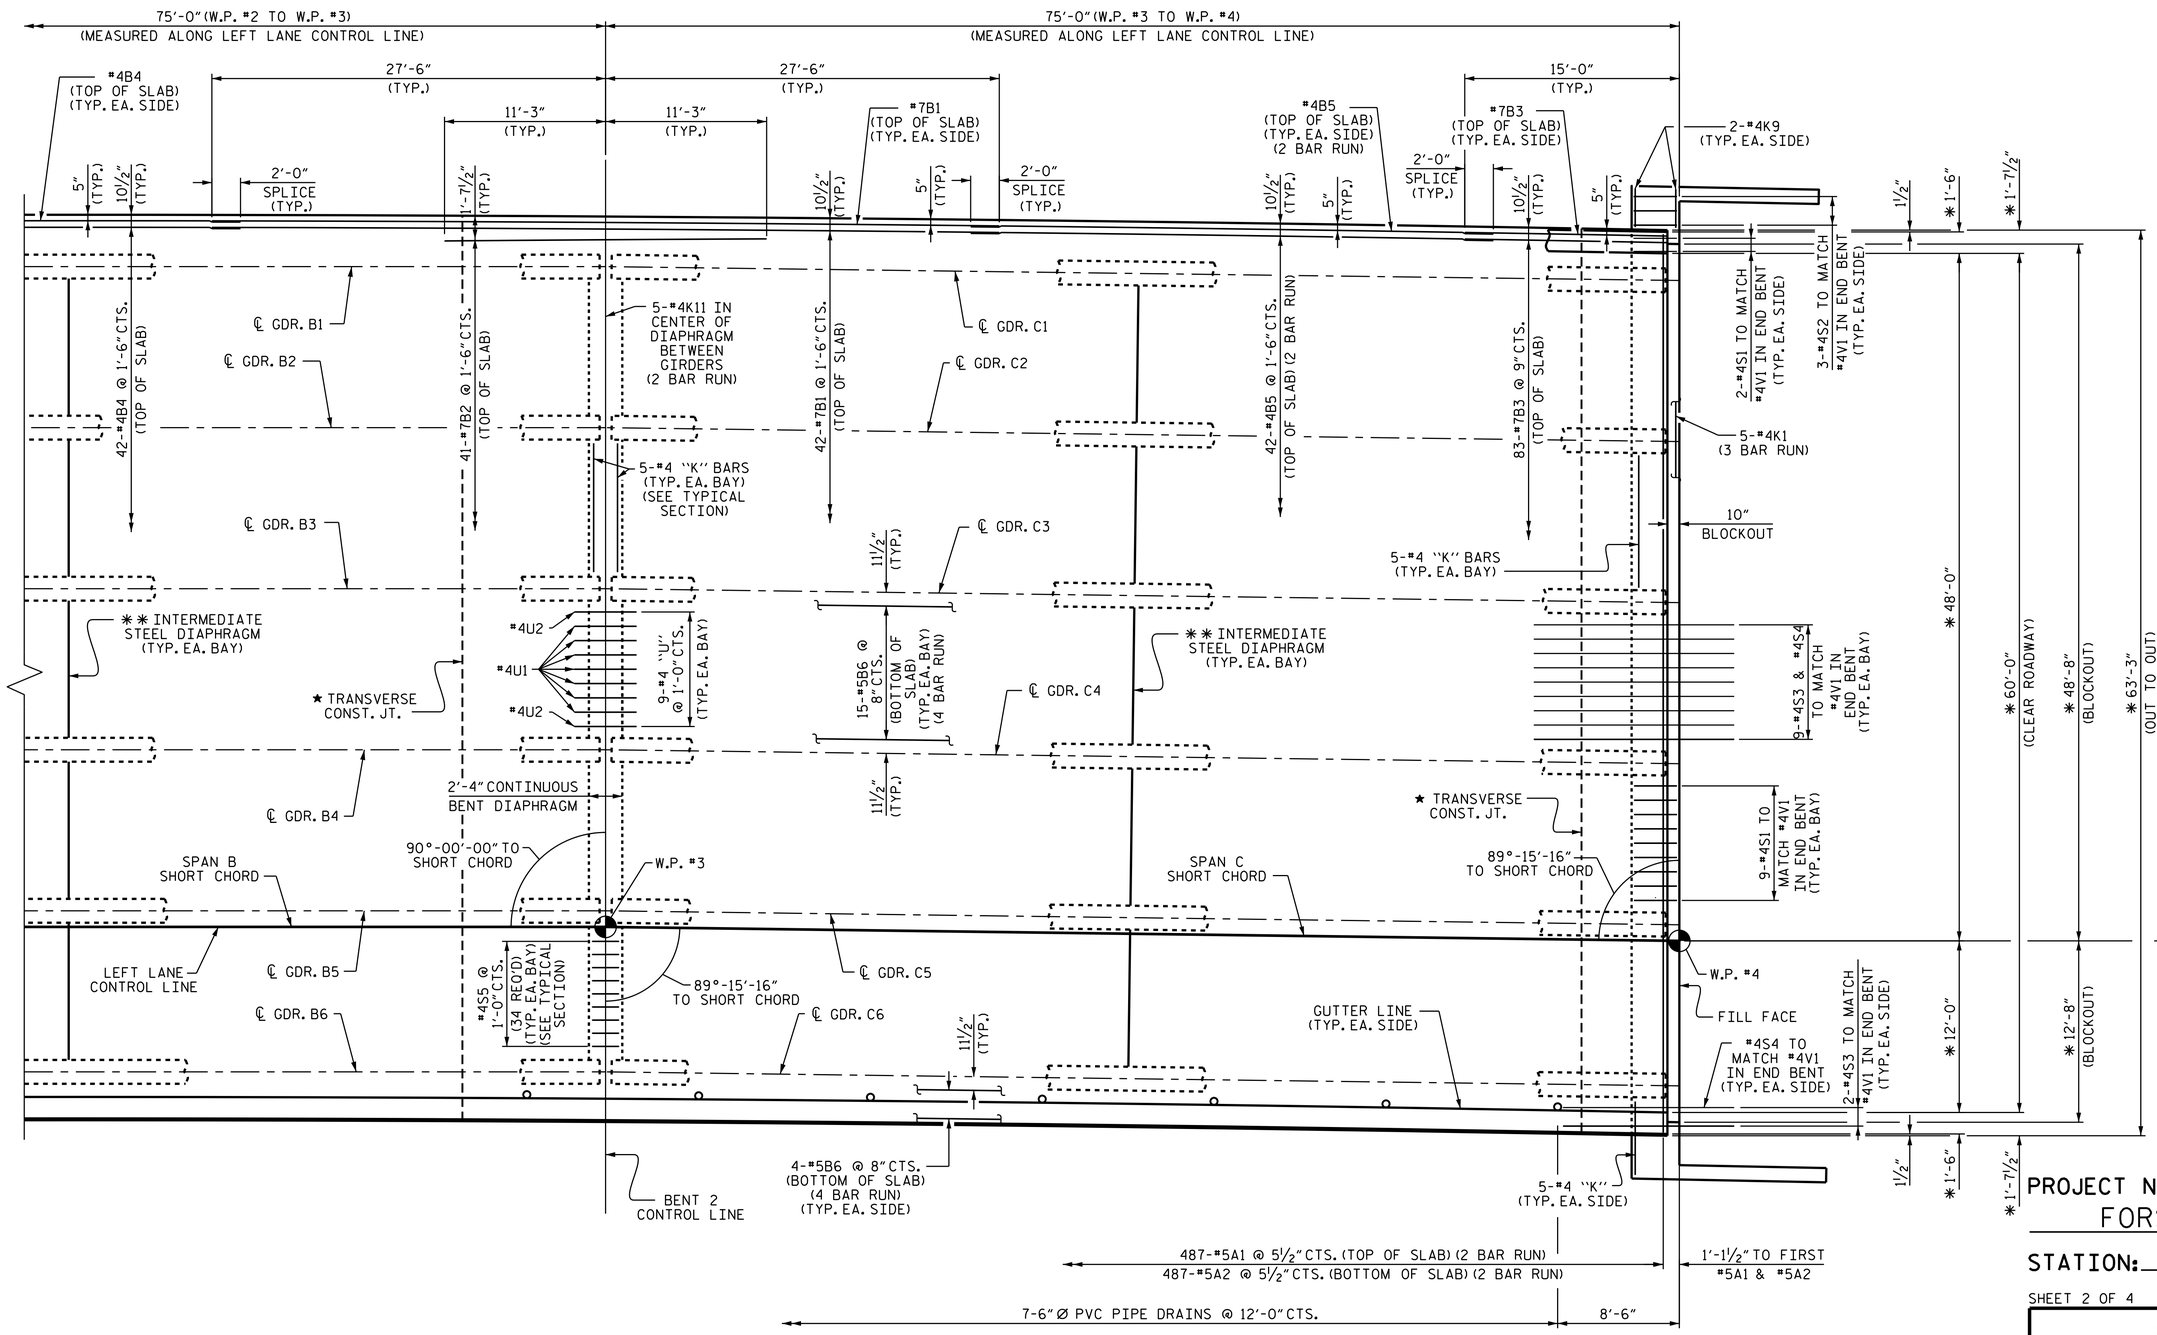

SPAN B

SPAN C

PLAN OF SPANS

SEE "PLAN OF SPAN DETAILS" SHEET FOR ADDITIONAL REINFORCING STEEL IN WINGS.

** FOR INTERMEDIATE STEEL DIAPHRAGM DETAILS, SEE "INTERMEDIATE STEEL DIAPHRAGMS FOR TYPE IV PRESTRESSED CONCRETE GIRDERS.

* FOR TRANSVERSE CONST. JT. DETAILS AND LOCATIONS, SEE "BILL OF MATERIAL" SHEET

* RADIAL DIMENSIONS

PROJECT NO. U-2579B
FORSYTH COUNTY
STATION: 556+85.00 -L-

SHEET 2 OF 4

STATE OF NORTH CAROLINA
DEPARTMENT OF TRANSPORTATION
RALEIGH

SUPERSTRUCTURE
PLAN OF SPANS

(LEFT LANE)

NORTH CAROLINA PROFESSIONAL SEAL 10730 ENGINEER D. ANDRE DAVENPORT, JR.

DocuSigned by: D. André Davenport, Jr. 895DC284F664495... 8/1/2014

REVISIONS						SHEET NO.
NO.	BY:	DATE:	NO.	BY:	DATE:	S-74
1			3			TOTAL SHEETS
2			4			707

STR. #3

DRAWN BY : J.P. ADAMS DATE : 4/18/13
CHECKED BY : K.D. LAYNE DATE : 5/2013
DESIGN ENGINEER OF RECORD: G.W. DICKEY DATE : 4/16/14

01-AUG-2014 09:36
R:\Structures\Plans\Str03\U2579B_SD_S*_03.dgn
lsutton